

portfolio.

S H I R A
S H A F F E R M A N

2025

INTERIOR DESIGN

hi.

A B O U T M E

Welcome! I'm passionate about creating spaces that blend seamlessly with the natural world. I use natural colors and materials to craft serene and inviting environments, believing that a well-designed space can enhance our well-being, productivity, and happiness.

I appreciate the subtle elegance of natural elements and enjoy incorporating bold design features. I explore the dynamic interplay between calm and daring elements, ensuring each project uniquely reflects my clients' personalities and needs.

I also love the challenges of space planning, getting the most out of every area, and adding those perfect finishing touches to make a space truly shine.

Skills.

- Space planning
- Sample boards
- Free hand drawings & sketches
- Technical drawings such as electrical, lighting and building plans
- 3D models
- Construction drawings
- Renders
- Schematic designs (Revit)

Contents.



The residential home



The real estate office



The cafe




The bedroom remodel



The kitchen remodel

THE
RESIDENTIAL
HOME

This modern yet contemporary home features a sophisticated palette of beige and brown, complemented by black and white accents. The main living areas exude warmth and comfort through rich wood finishes, soft textiles, and sleek, minimalist furniture. Kids' bedrooms add vibrant bursts of color, creating playful and lively environments within the elegant and timeless design.

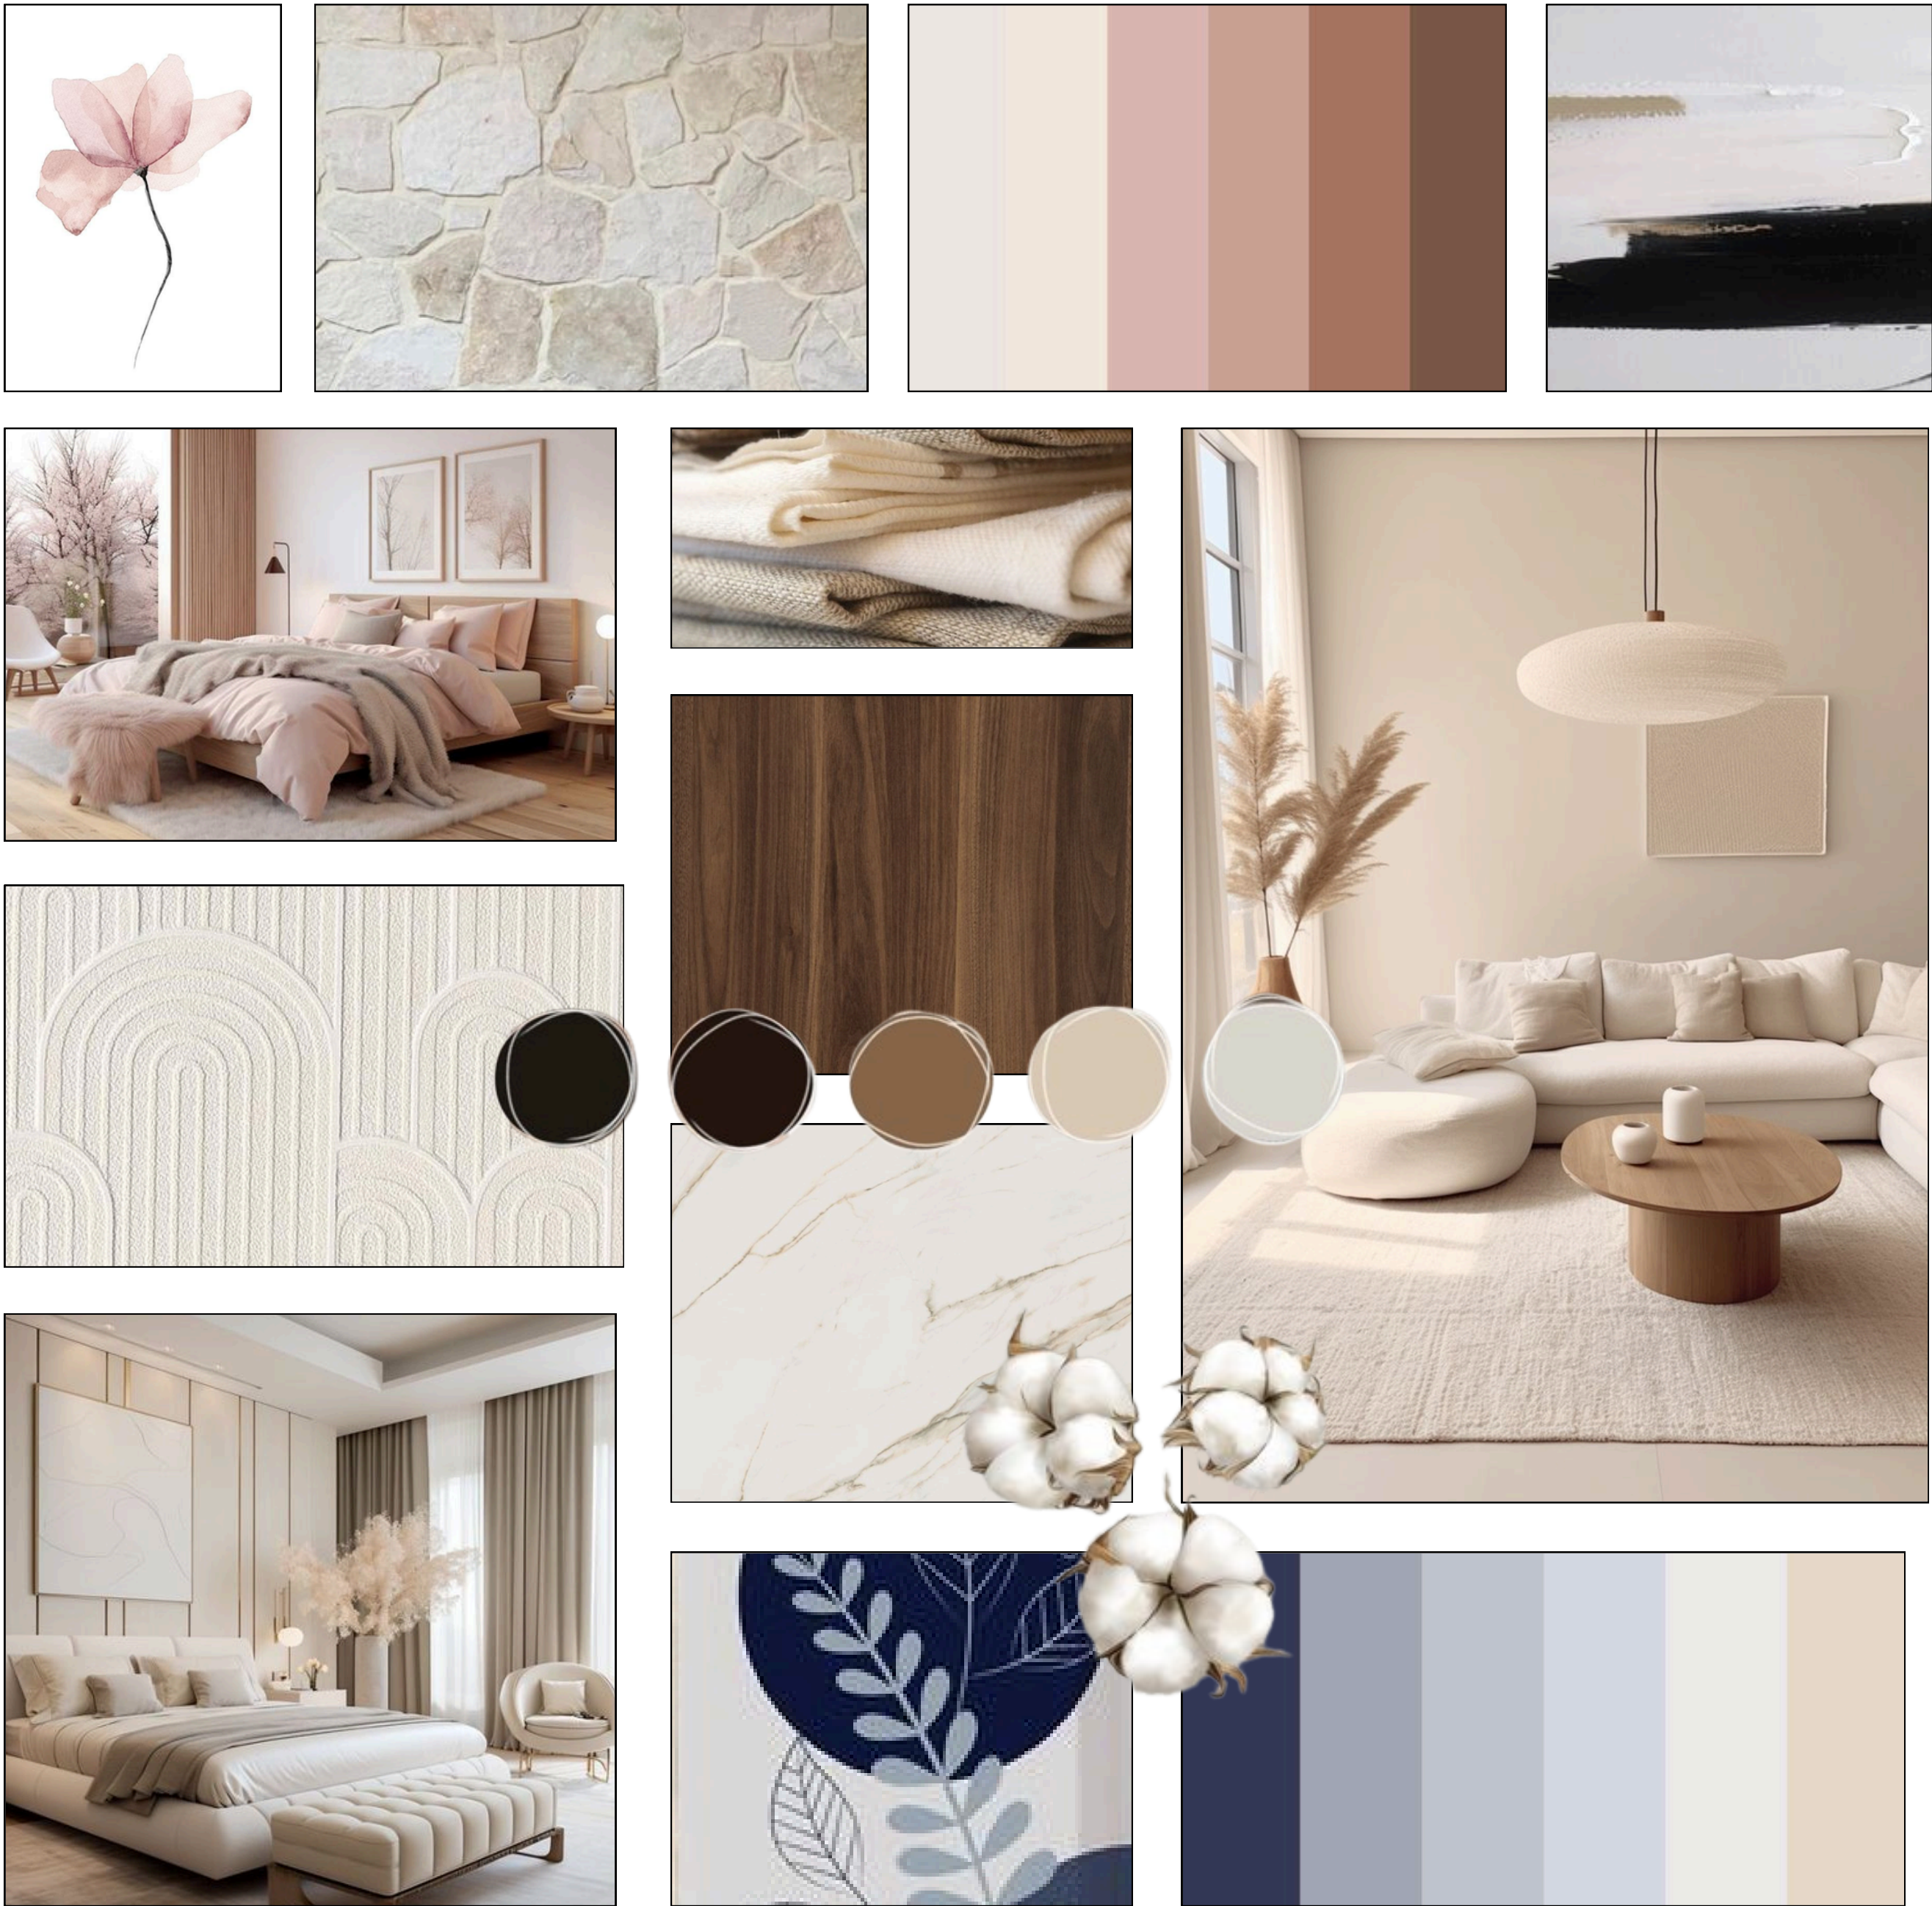



1 Furniture layout GF
Scale: 1:50




2 Furniture layout FF
Scale: 1:50





7 lighting plan1
Scale: 1:100




8 lighting plan2
Scale: 1:100

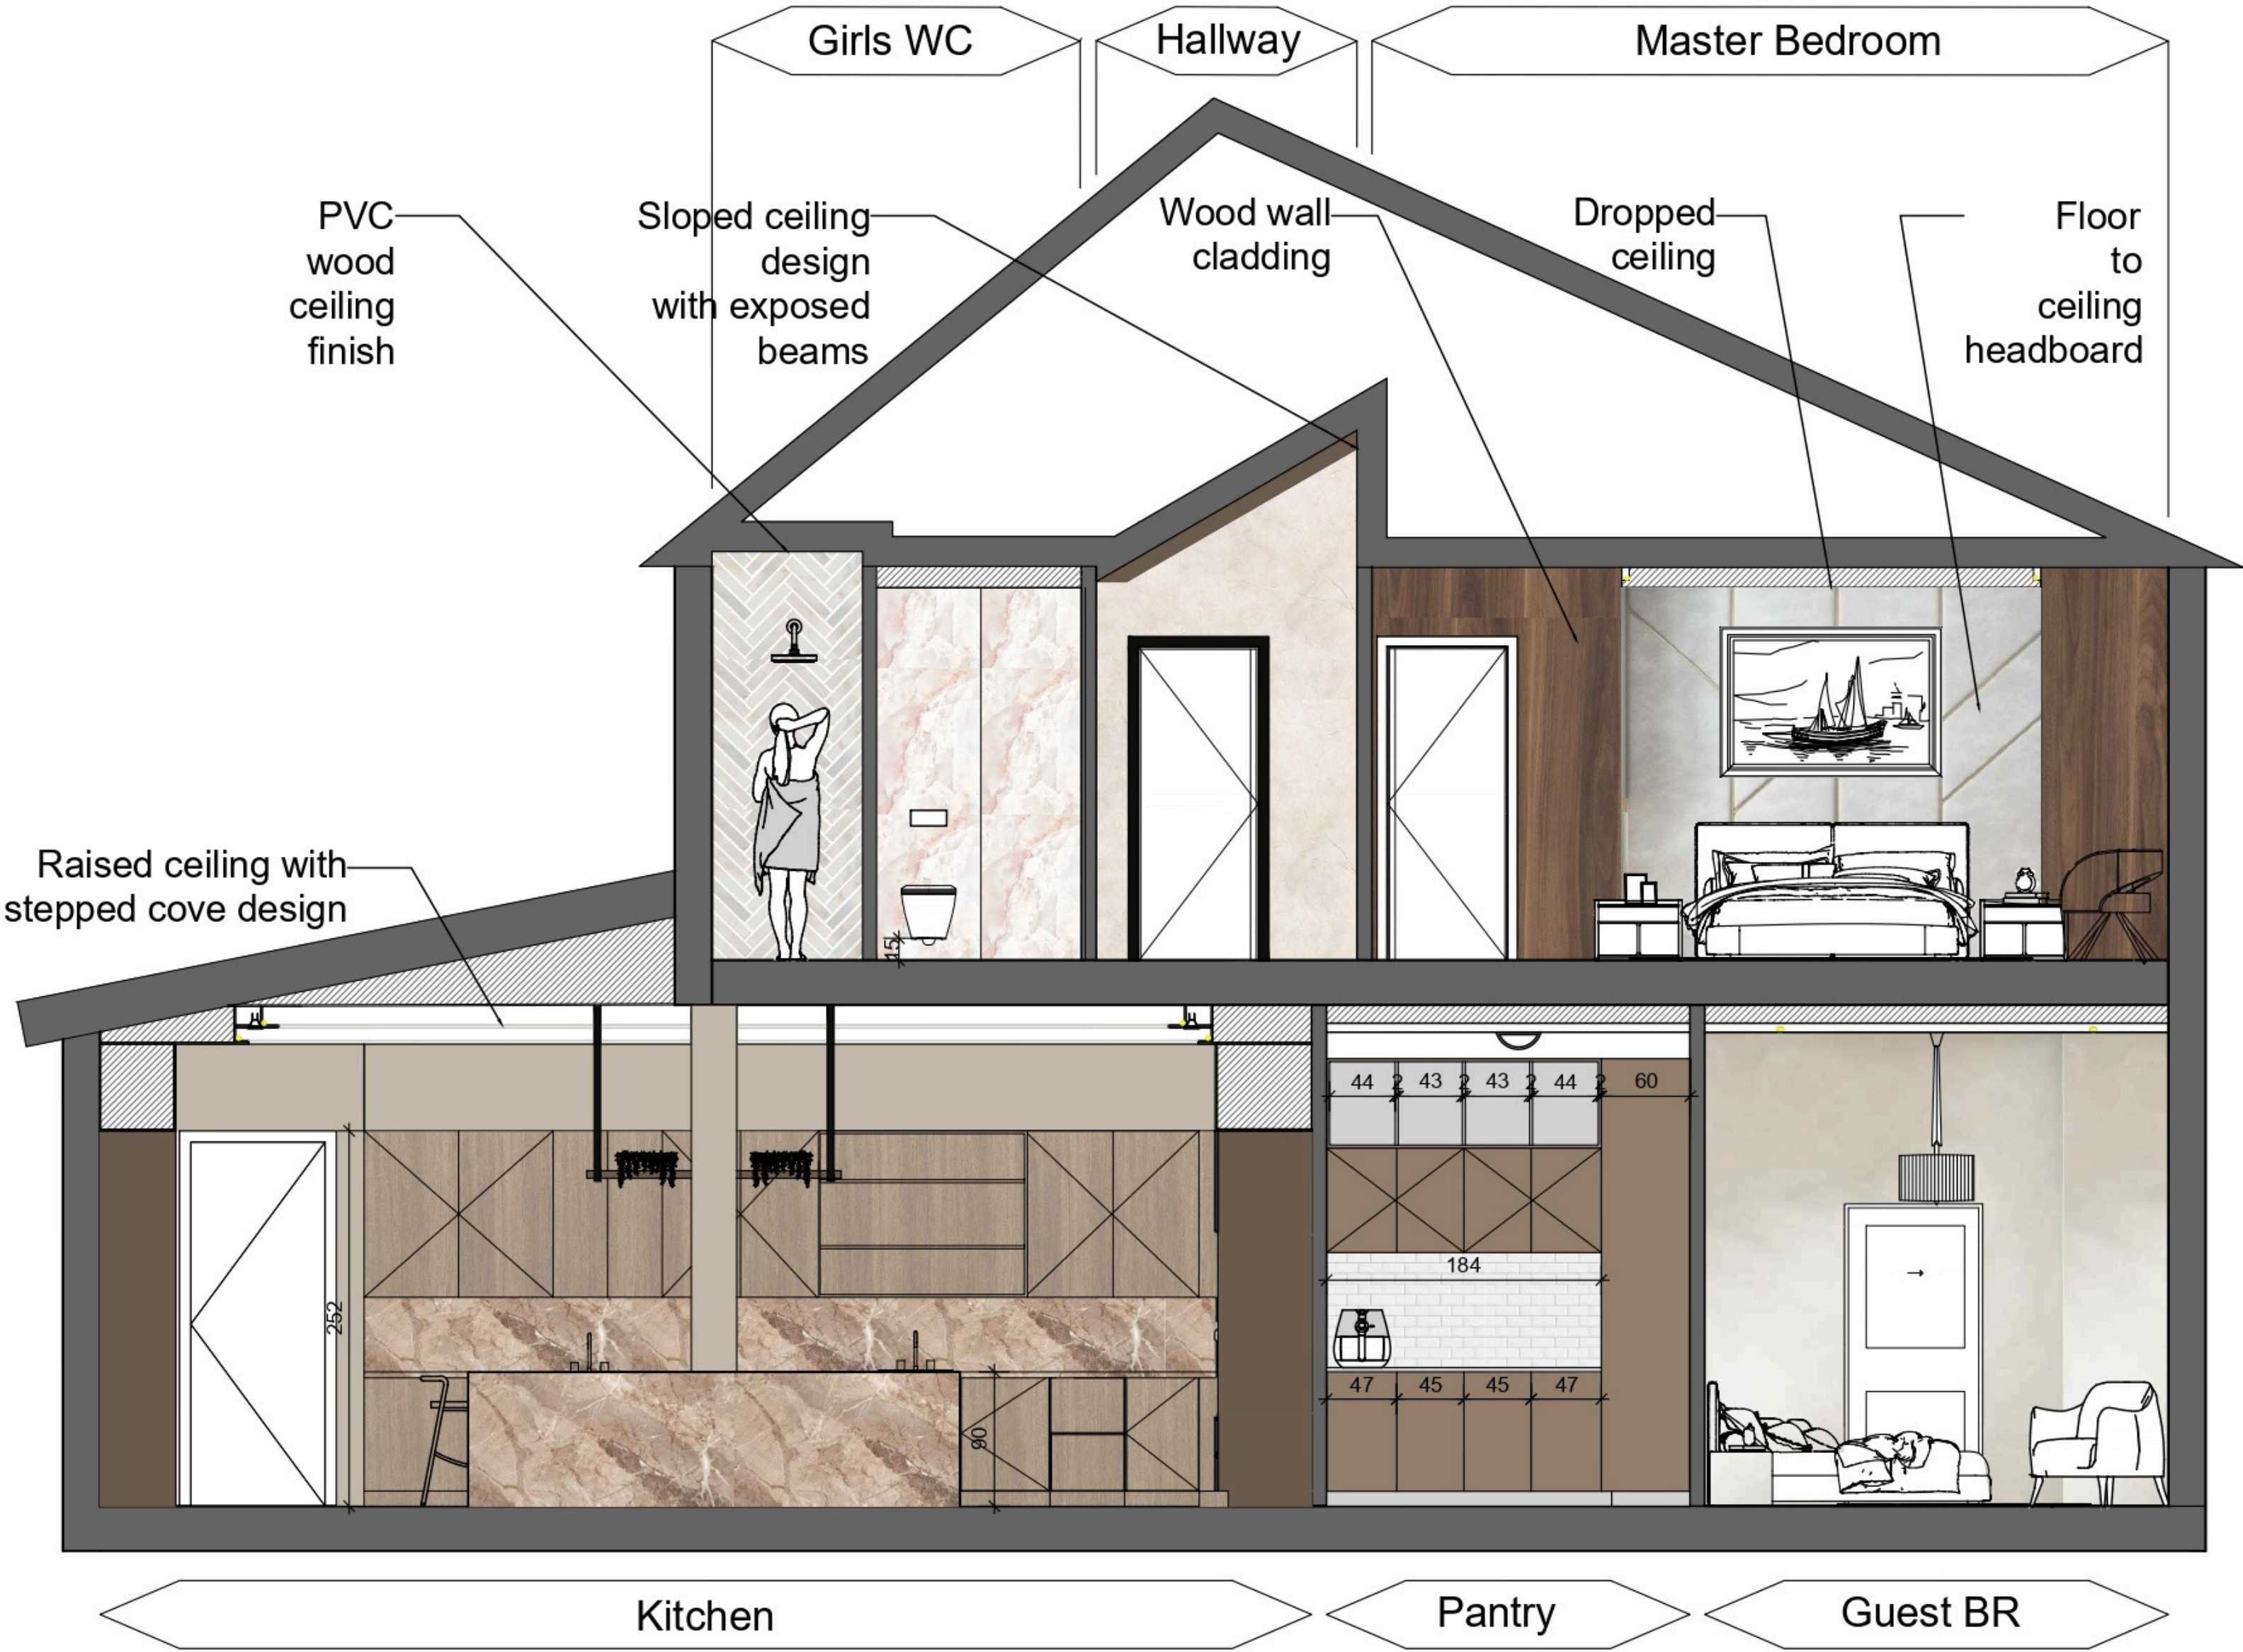

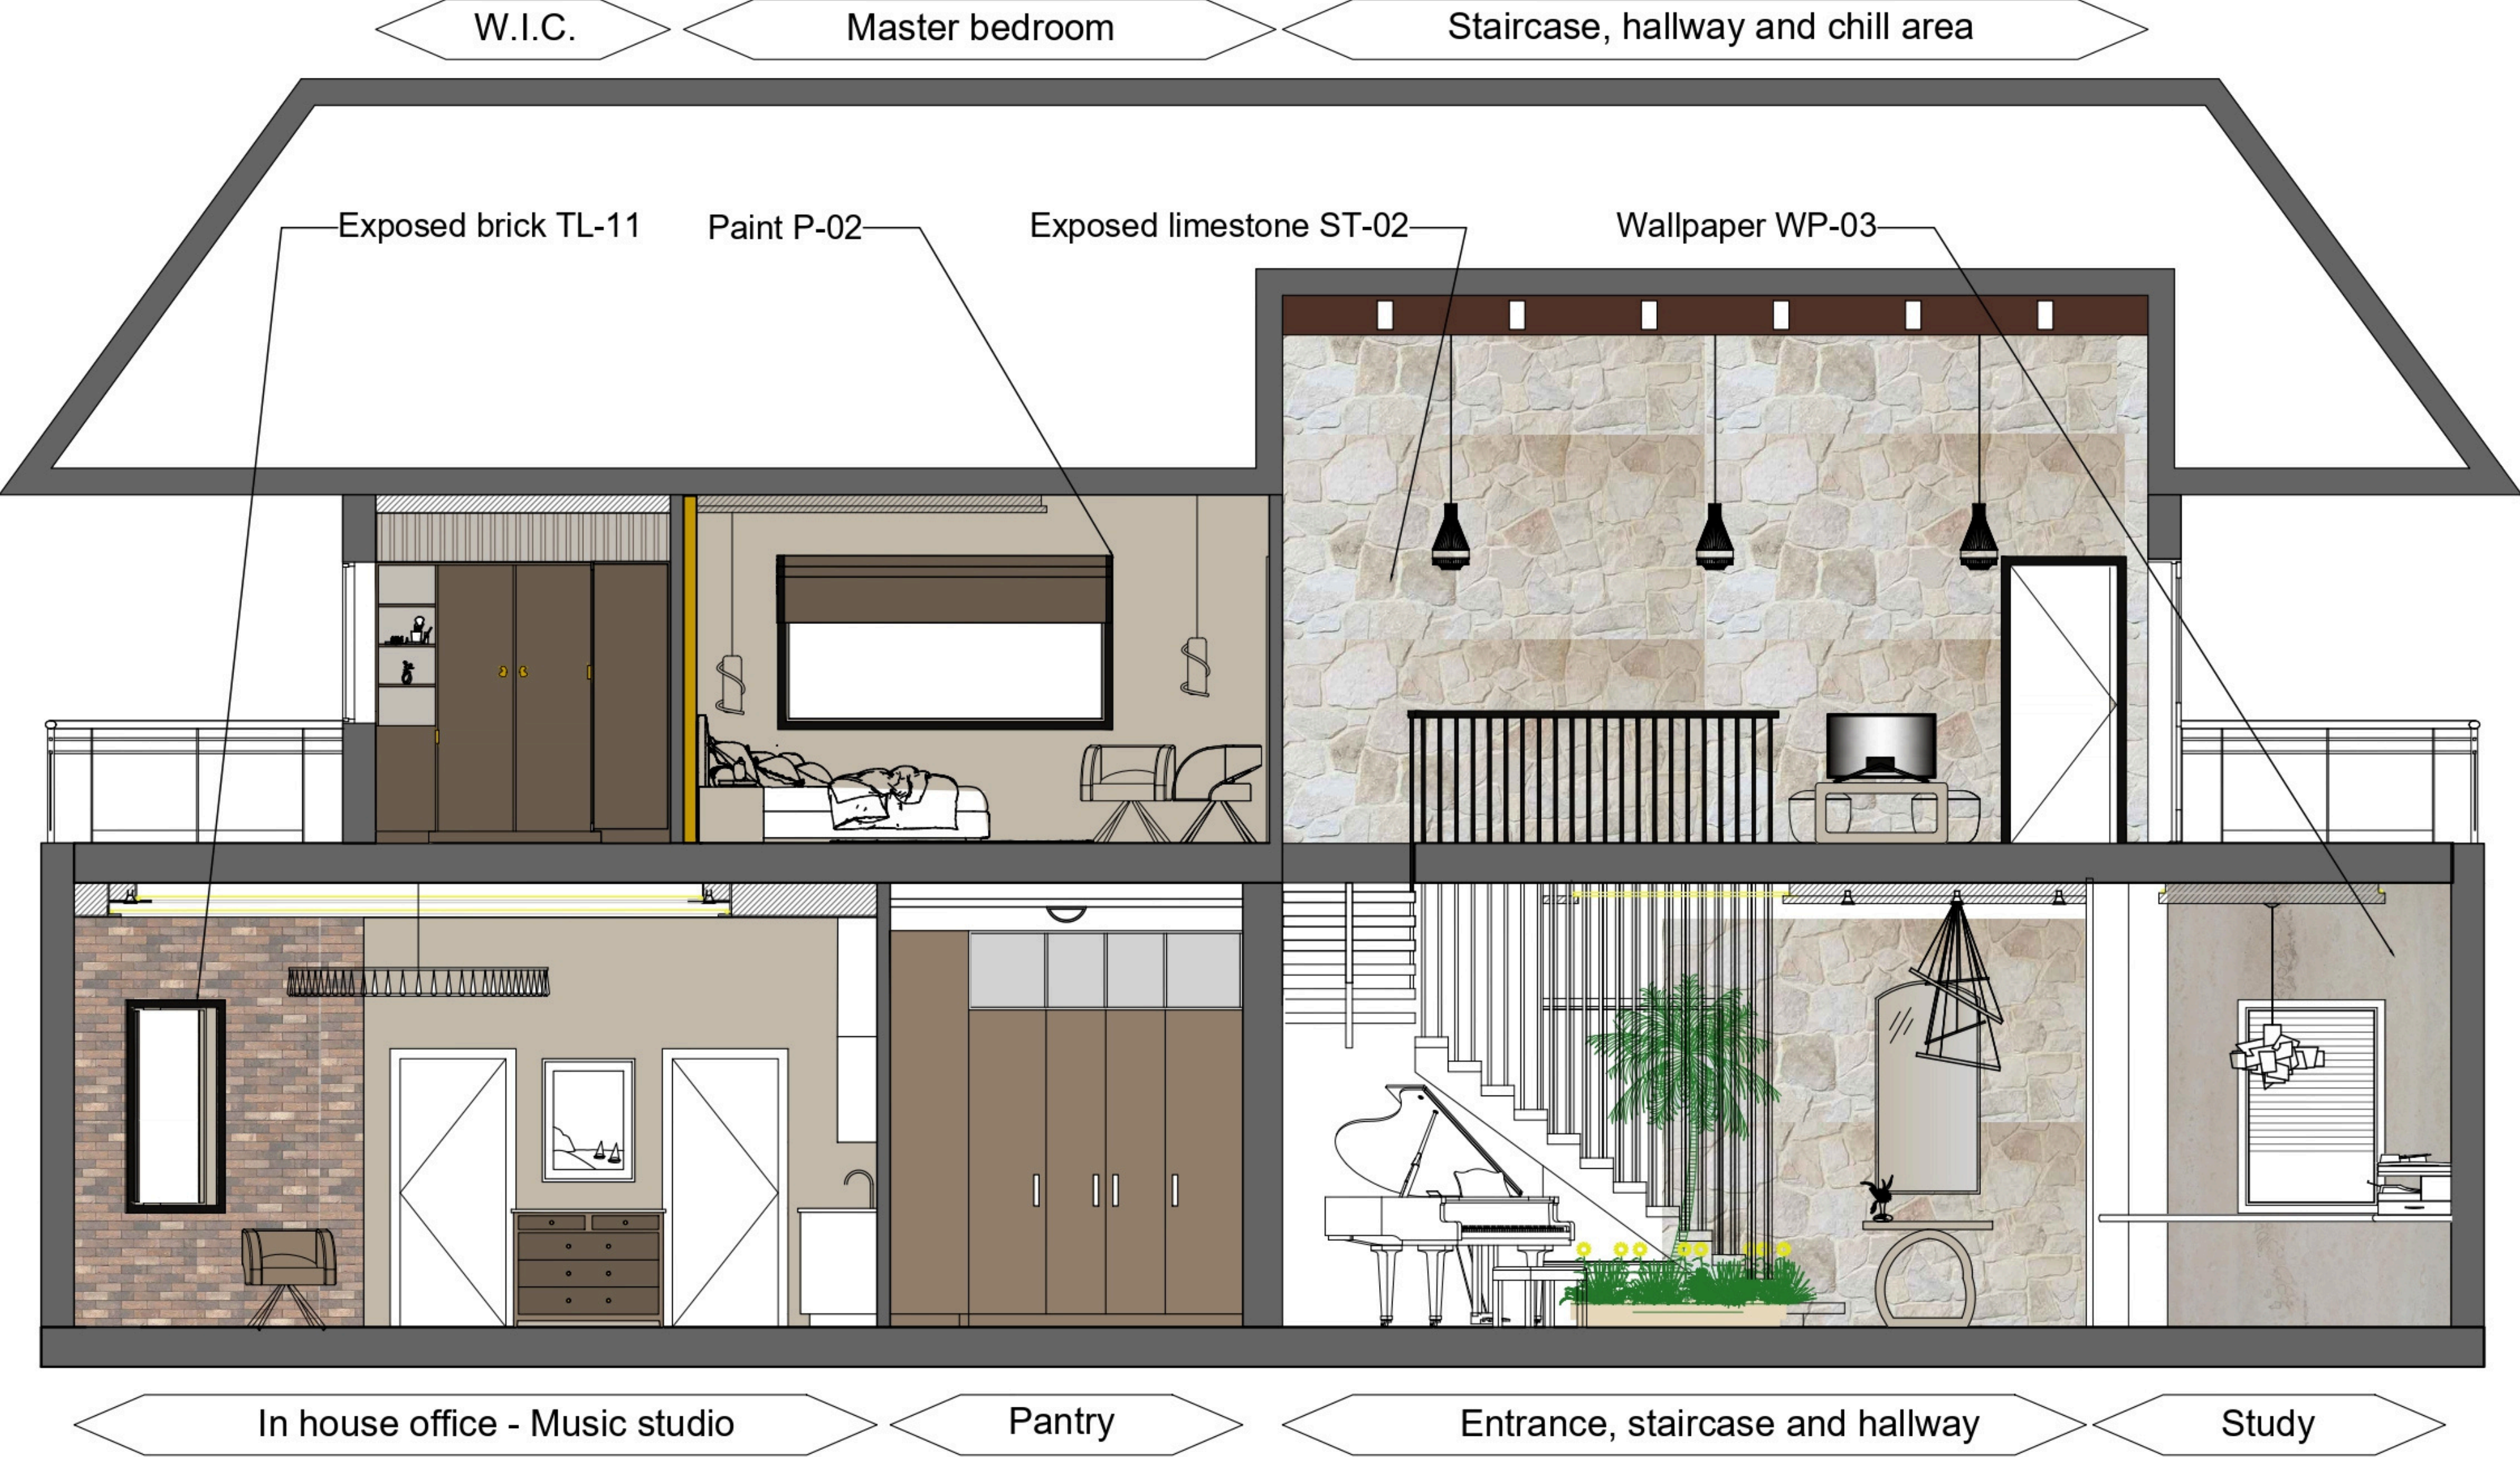


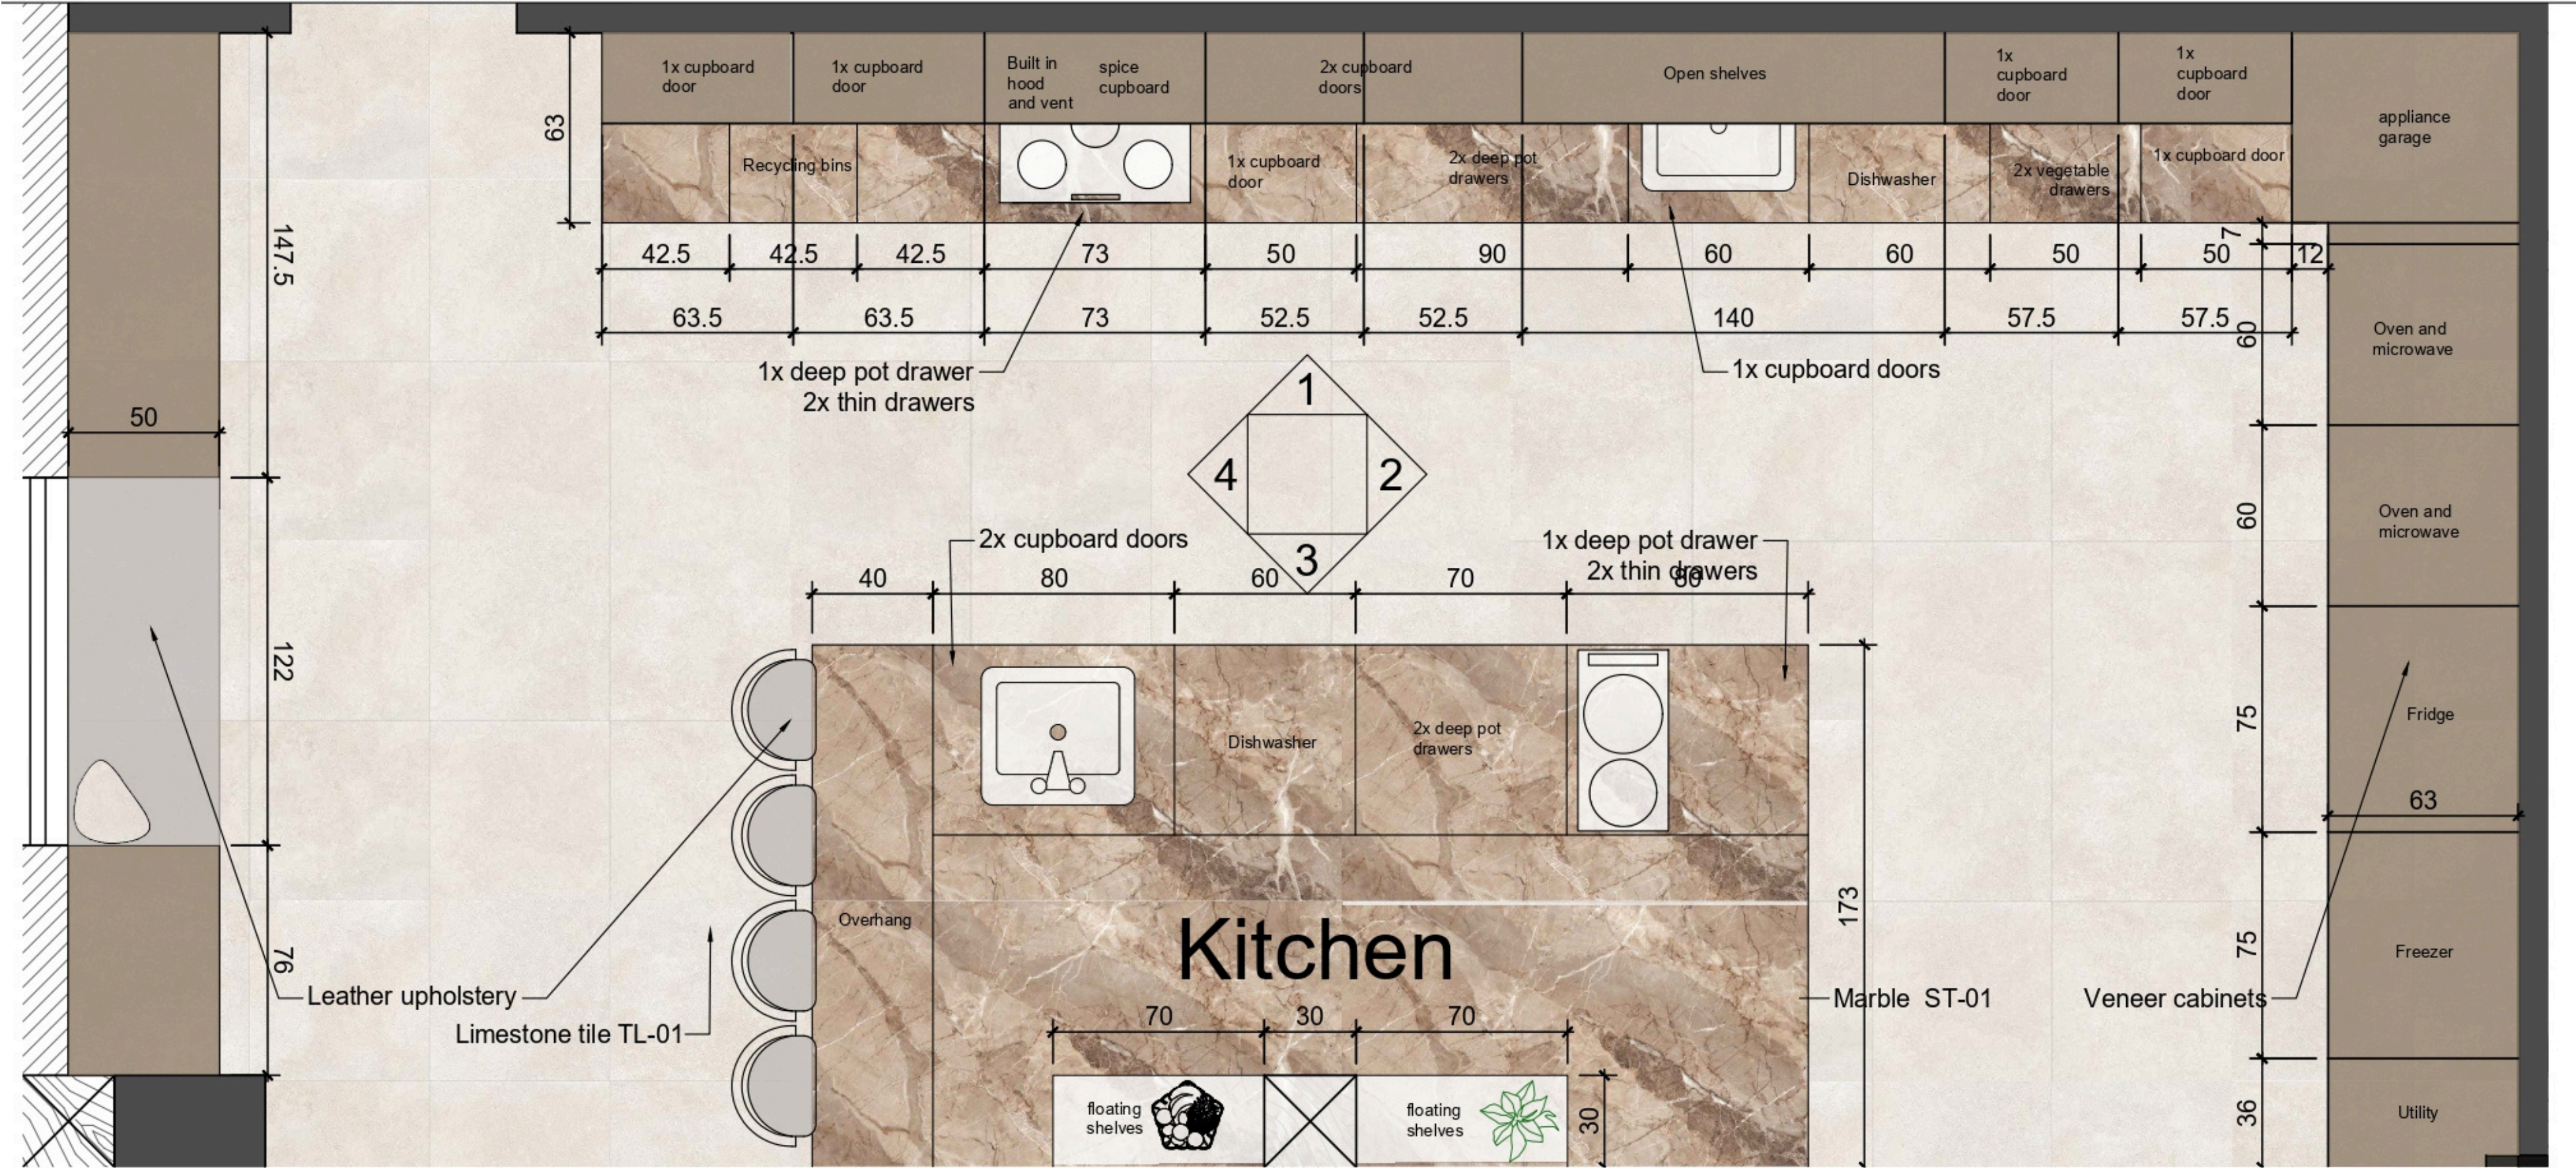

13 Kitchen Plan
Scale: 1:25

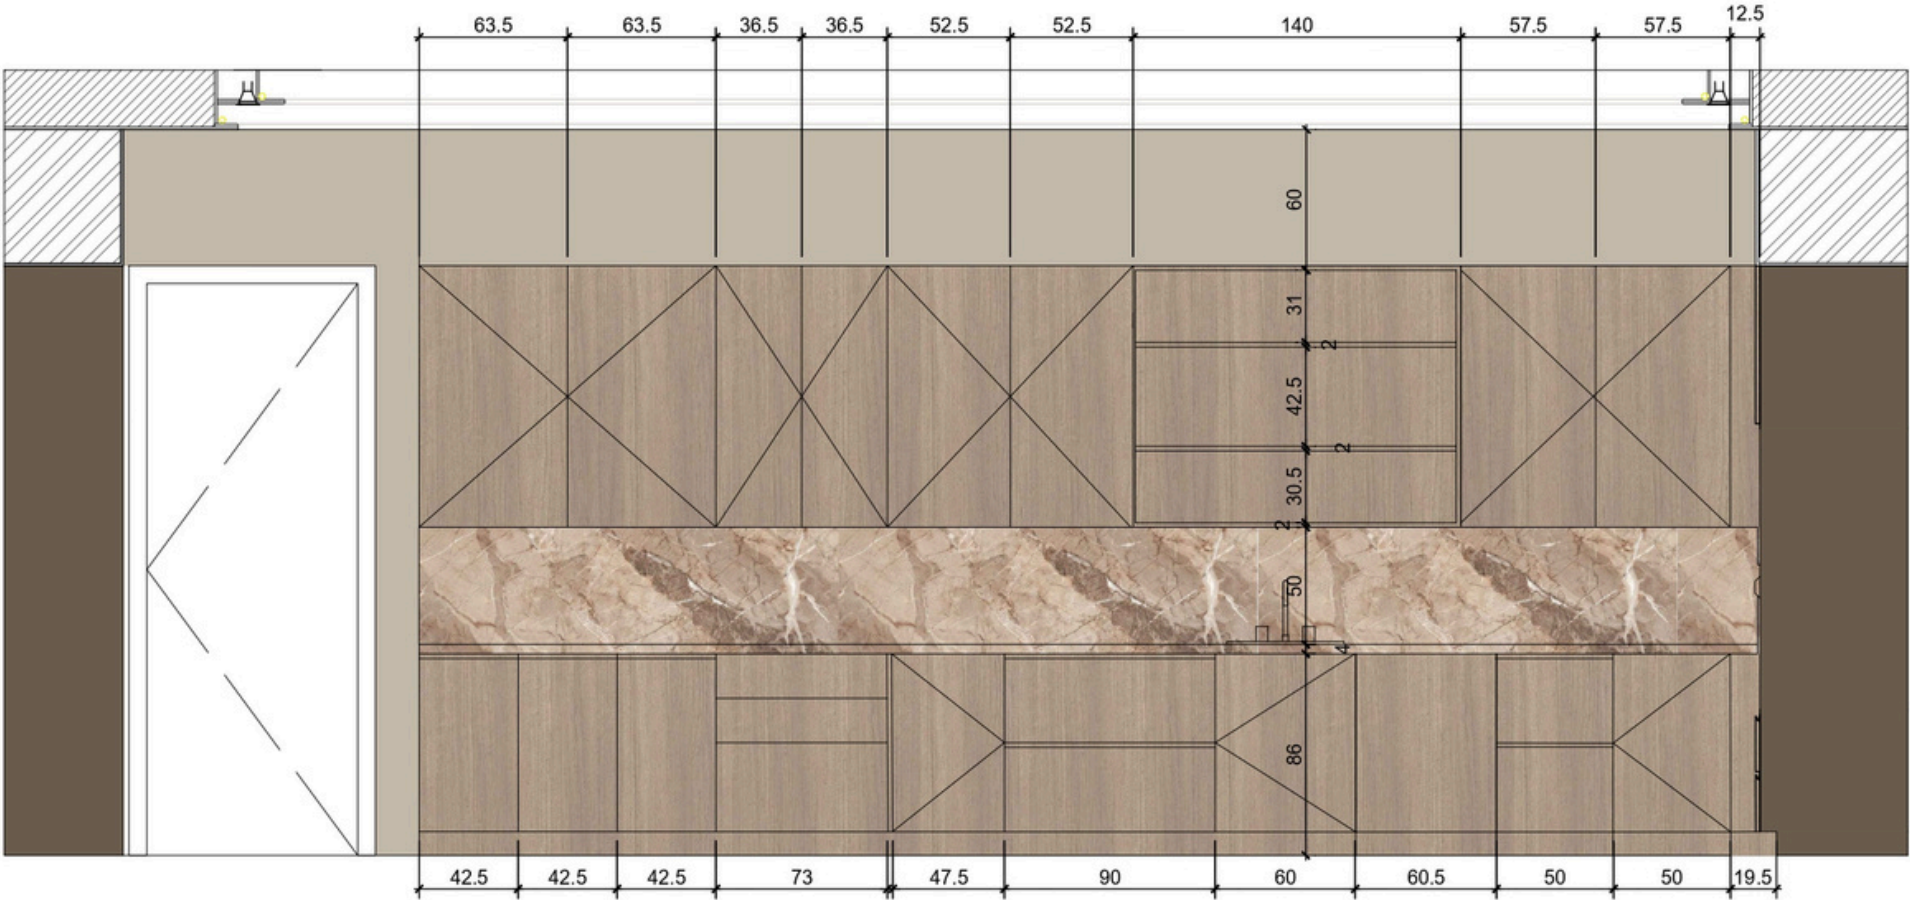

14 Elevation 1a
Scale: 1:25

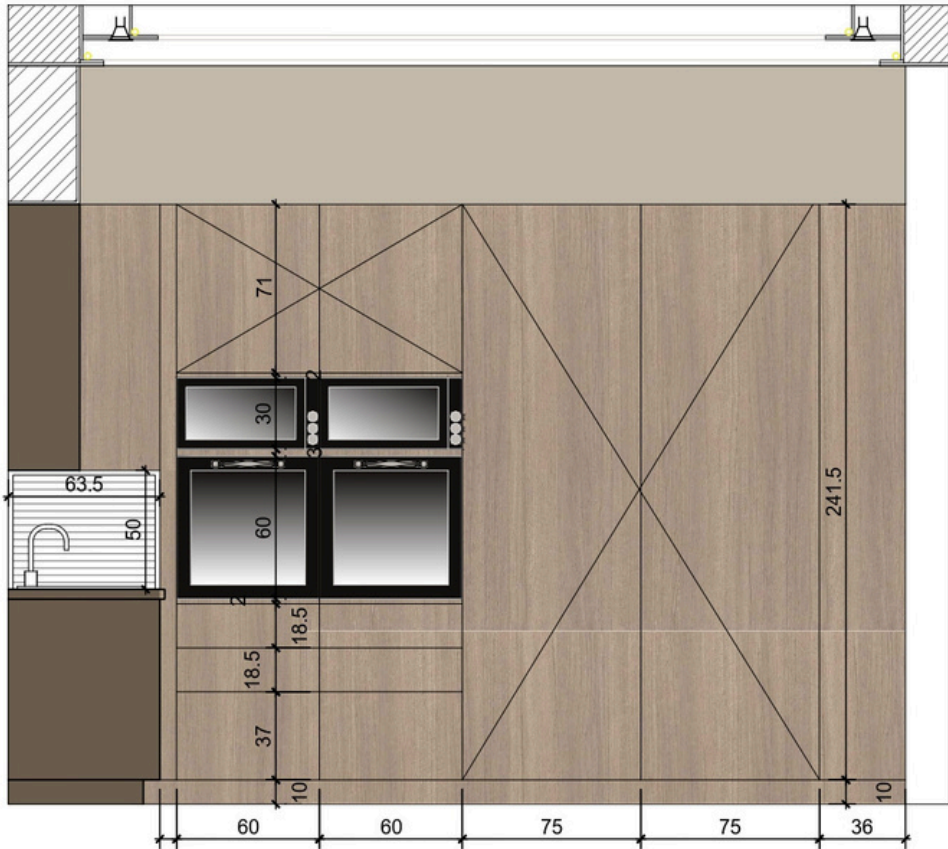


16 Elevation 2a
Scale: 1:25




17 Elevation 2b
Scale: 1:25



15 Elevation 1b
Scale: 1:25

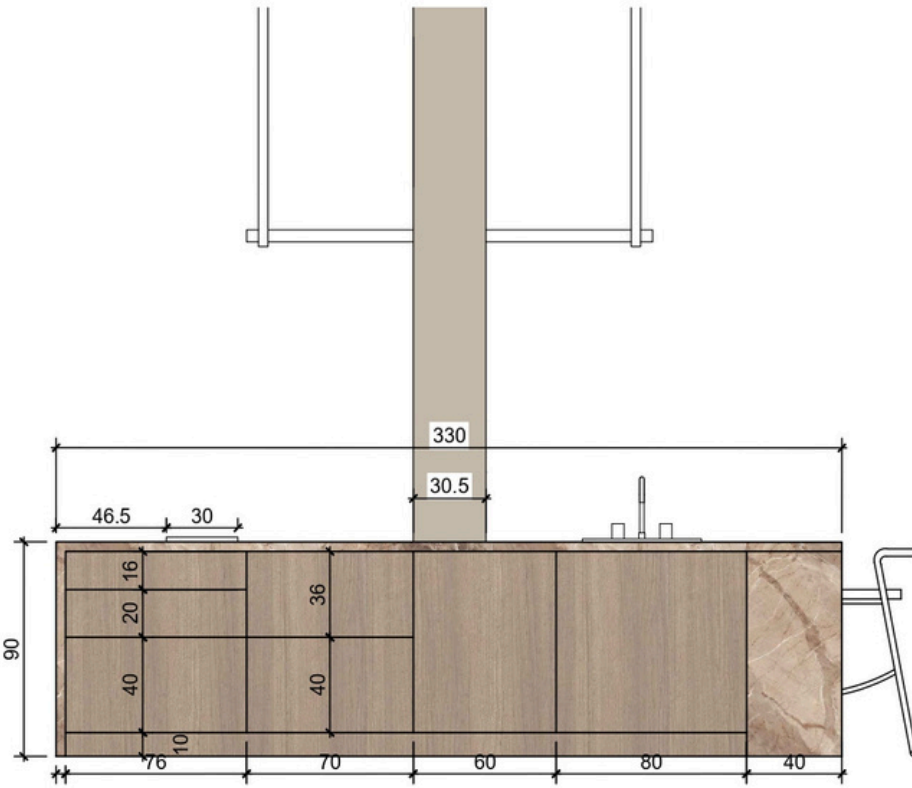

18 Elevation 3
Scale: 1:25

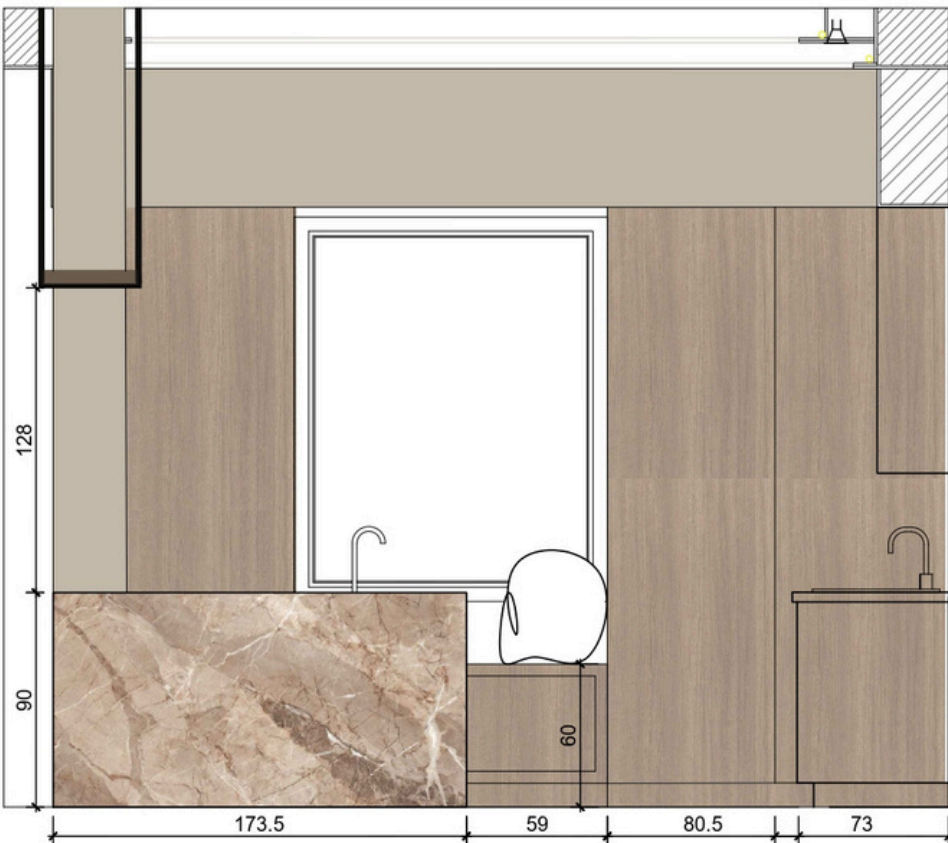

19 Elevation 4
Scale: 1:25




24 Master bathroom
Scale: 1:25


Tadelakt plaster




Porcelain tiles

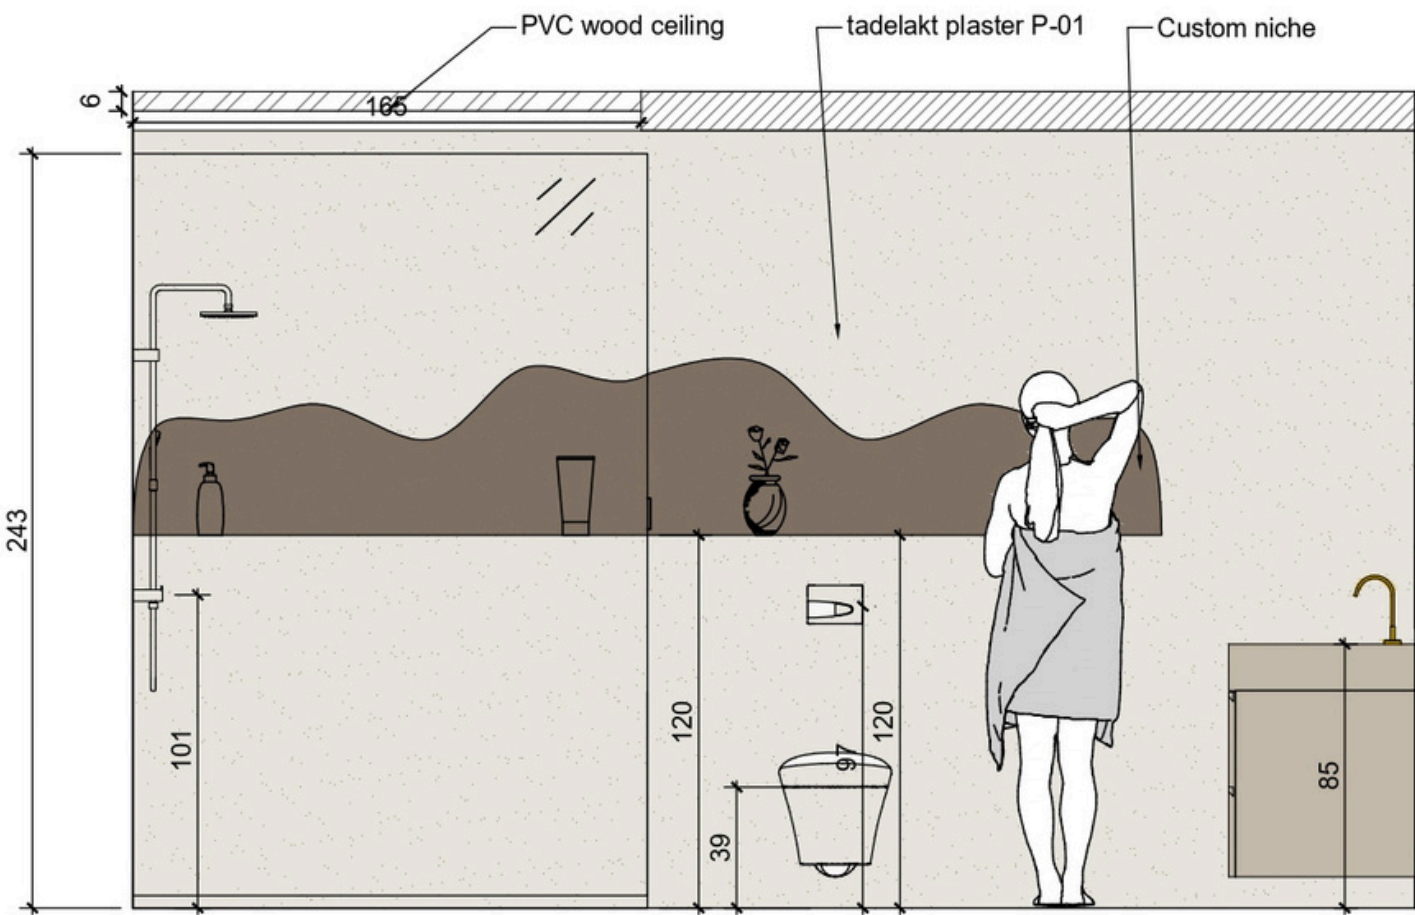


20 Elevation 1
Scale: 1:25

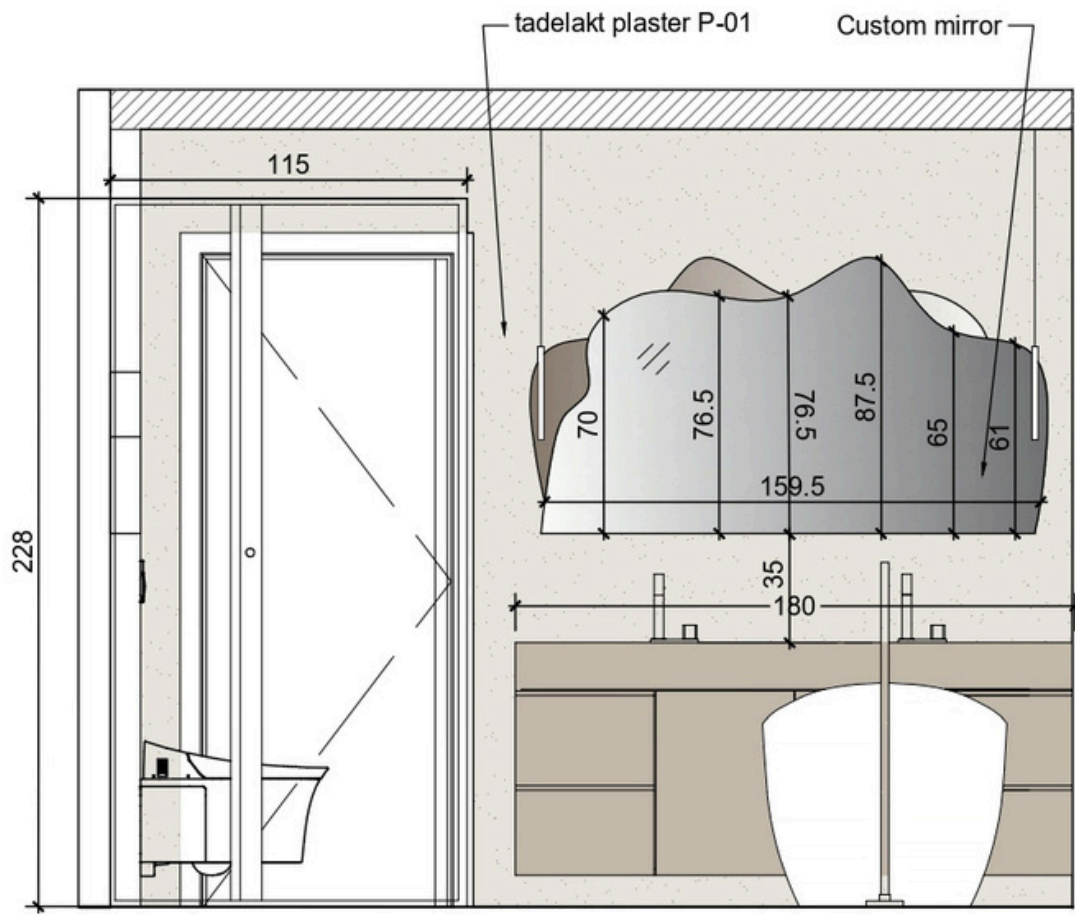

21 Elevation 2
Scale: 1:25

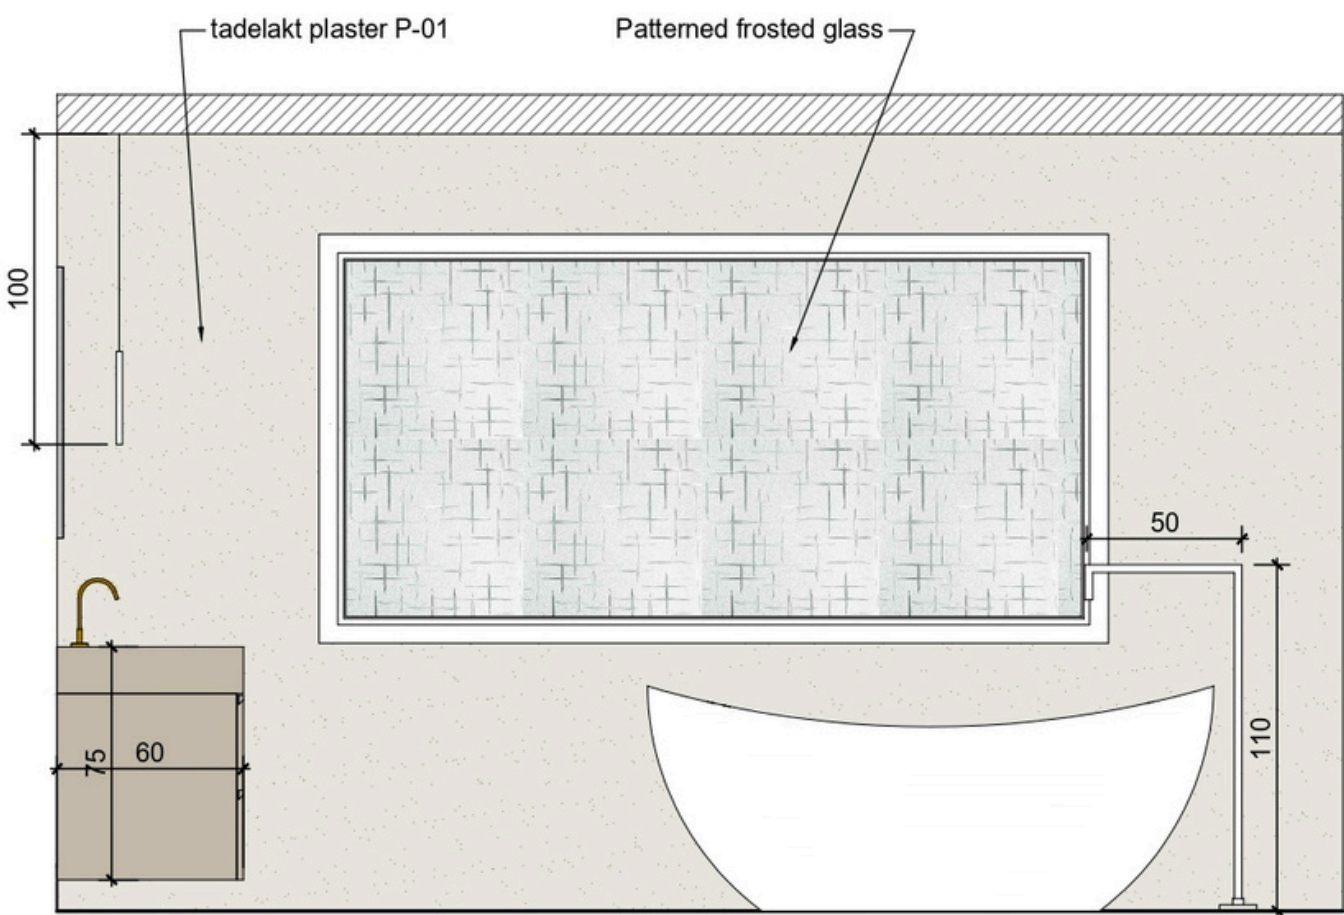

22 Elevation 3
Scale: 1:25

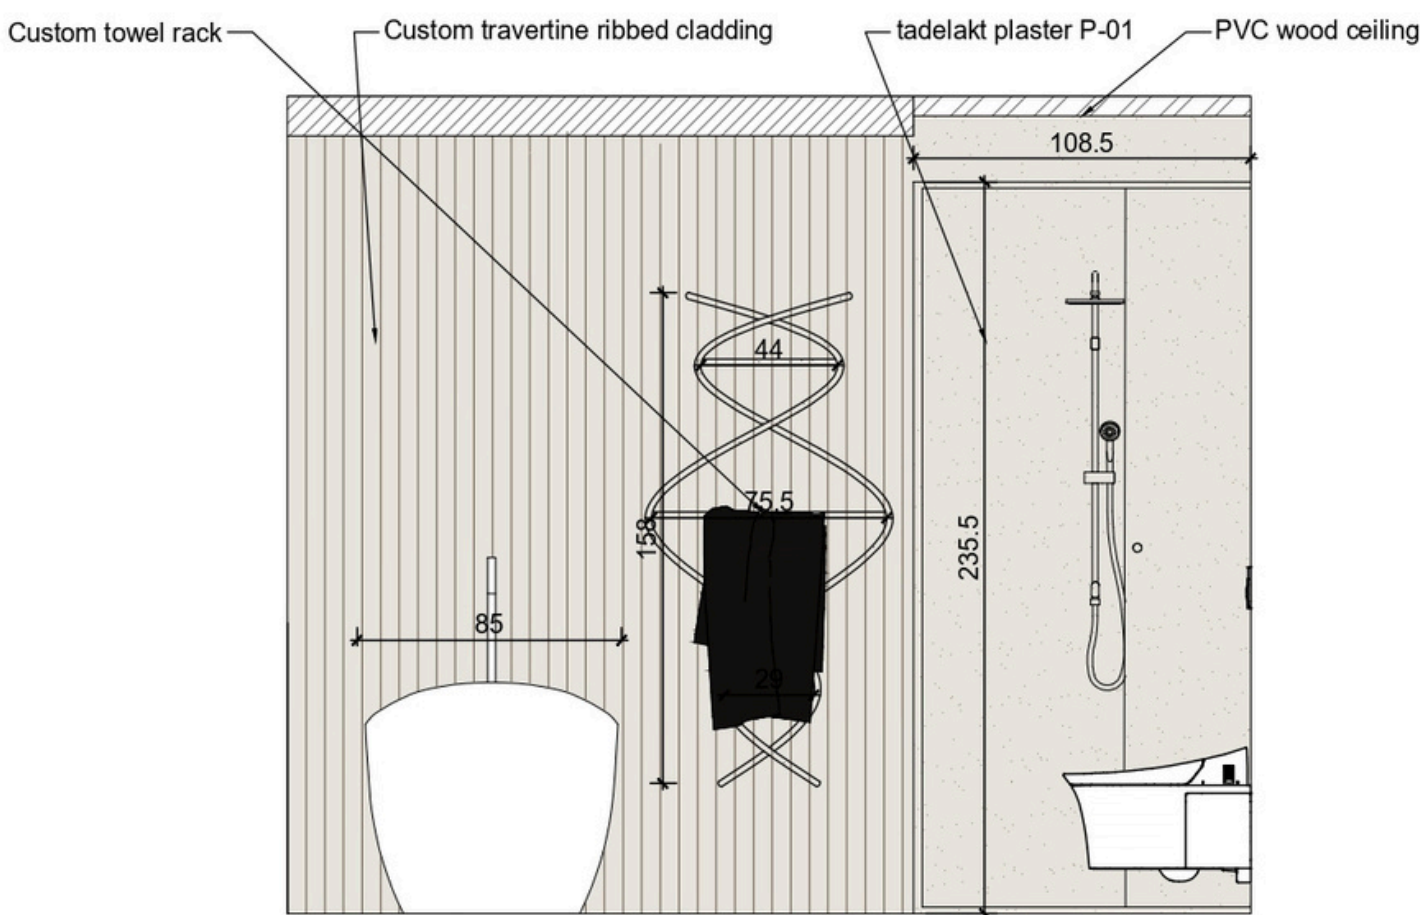

23 Elevation 4
Scale: 1:25


LIVING ROOM



DINING ROOM



KITCHEN

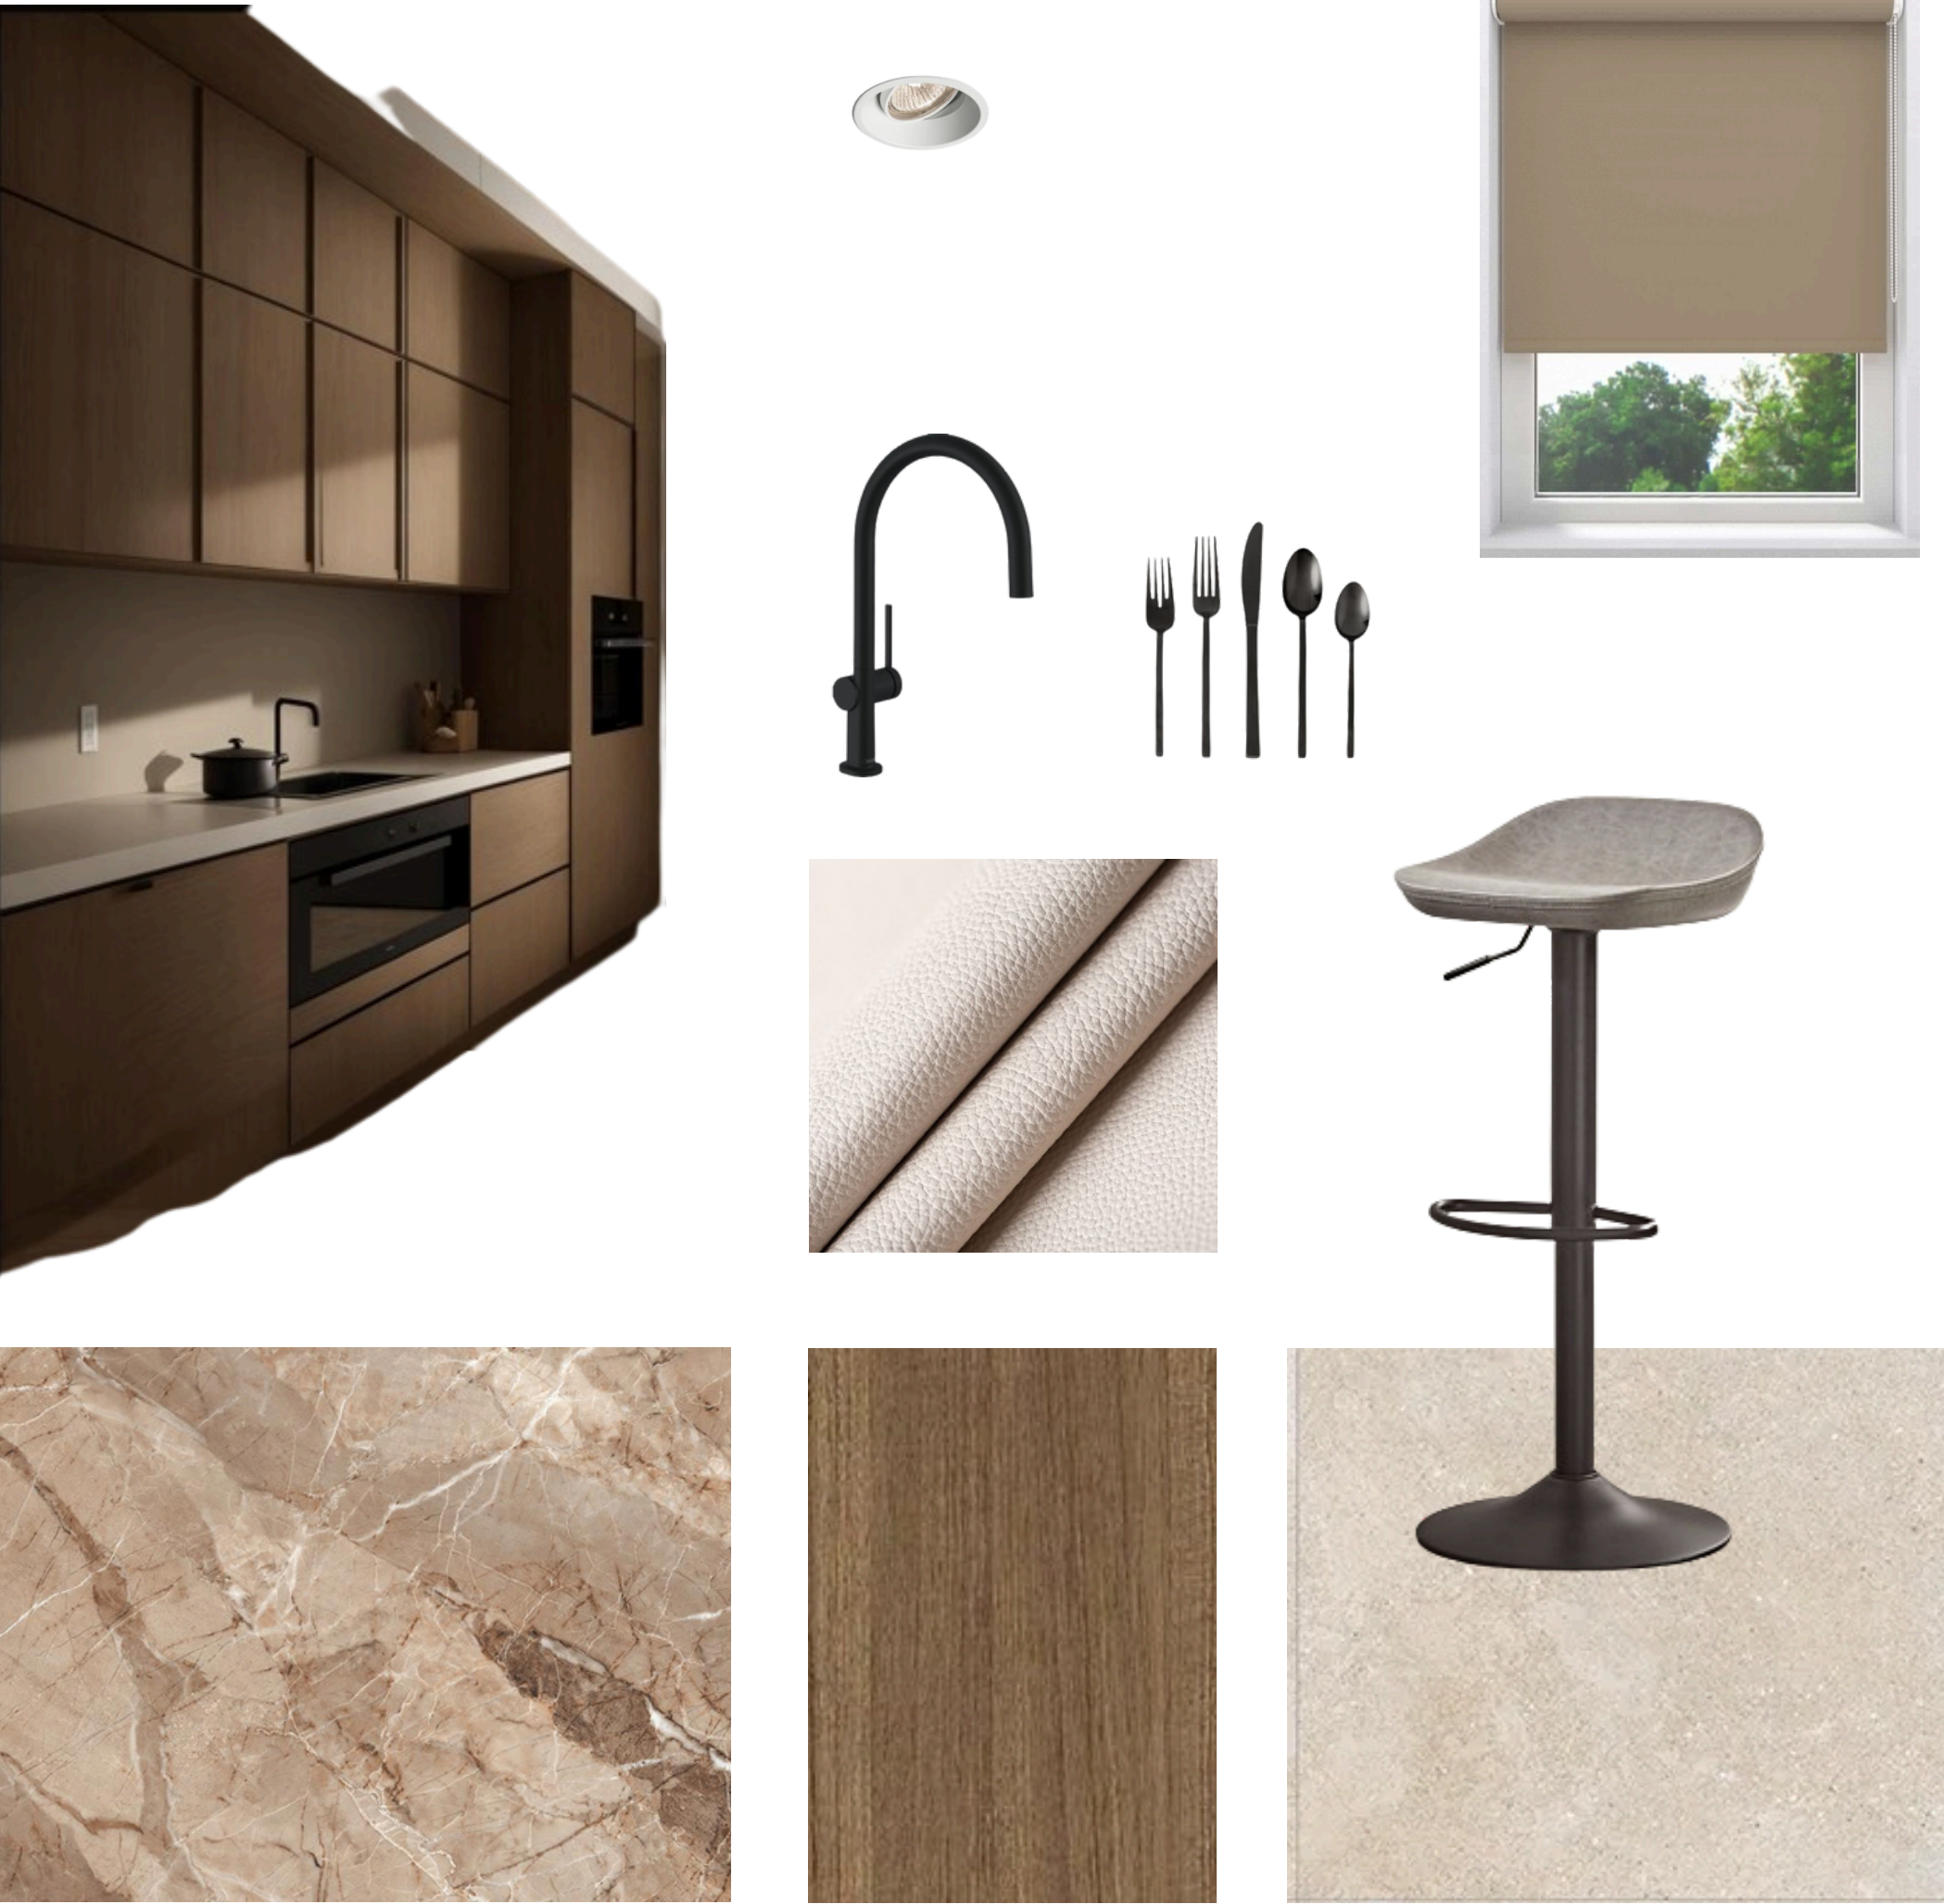


ENTRANCE



GUEST BEDROOM



MASTER BEDROOM

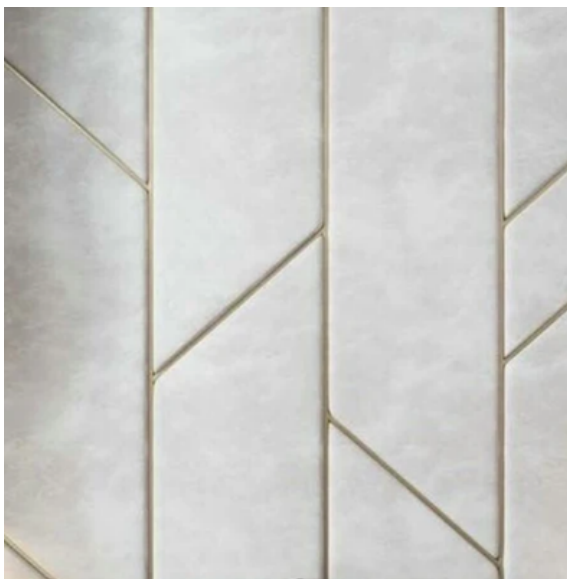


The Real Estate office.



THE REAL ESTATE OFFICE

For Barbara Lemkin's real estate office, we'll design a modern, calming space that incorporates the blue and gold from the Lemkin Realty logo. The reception area will feature influences from Marcel Wanders, adding sophistication and style. The overall design will be minimalist yet luxurious, reflecting the brand's professionalism.




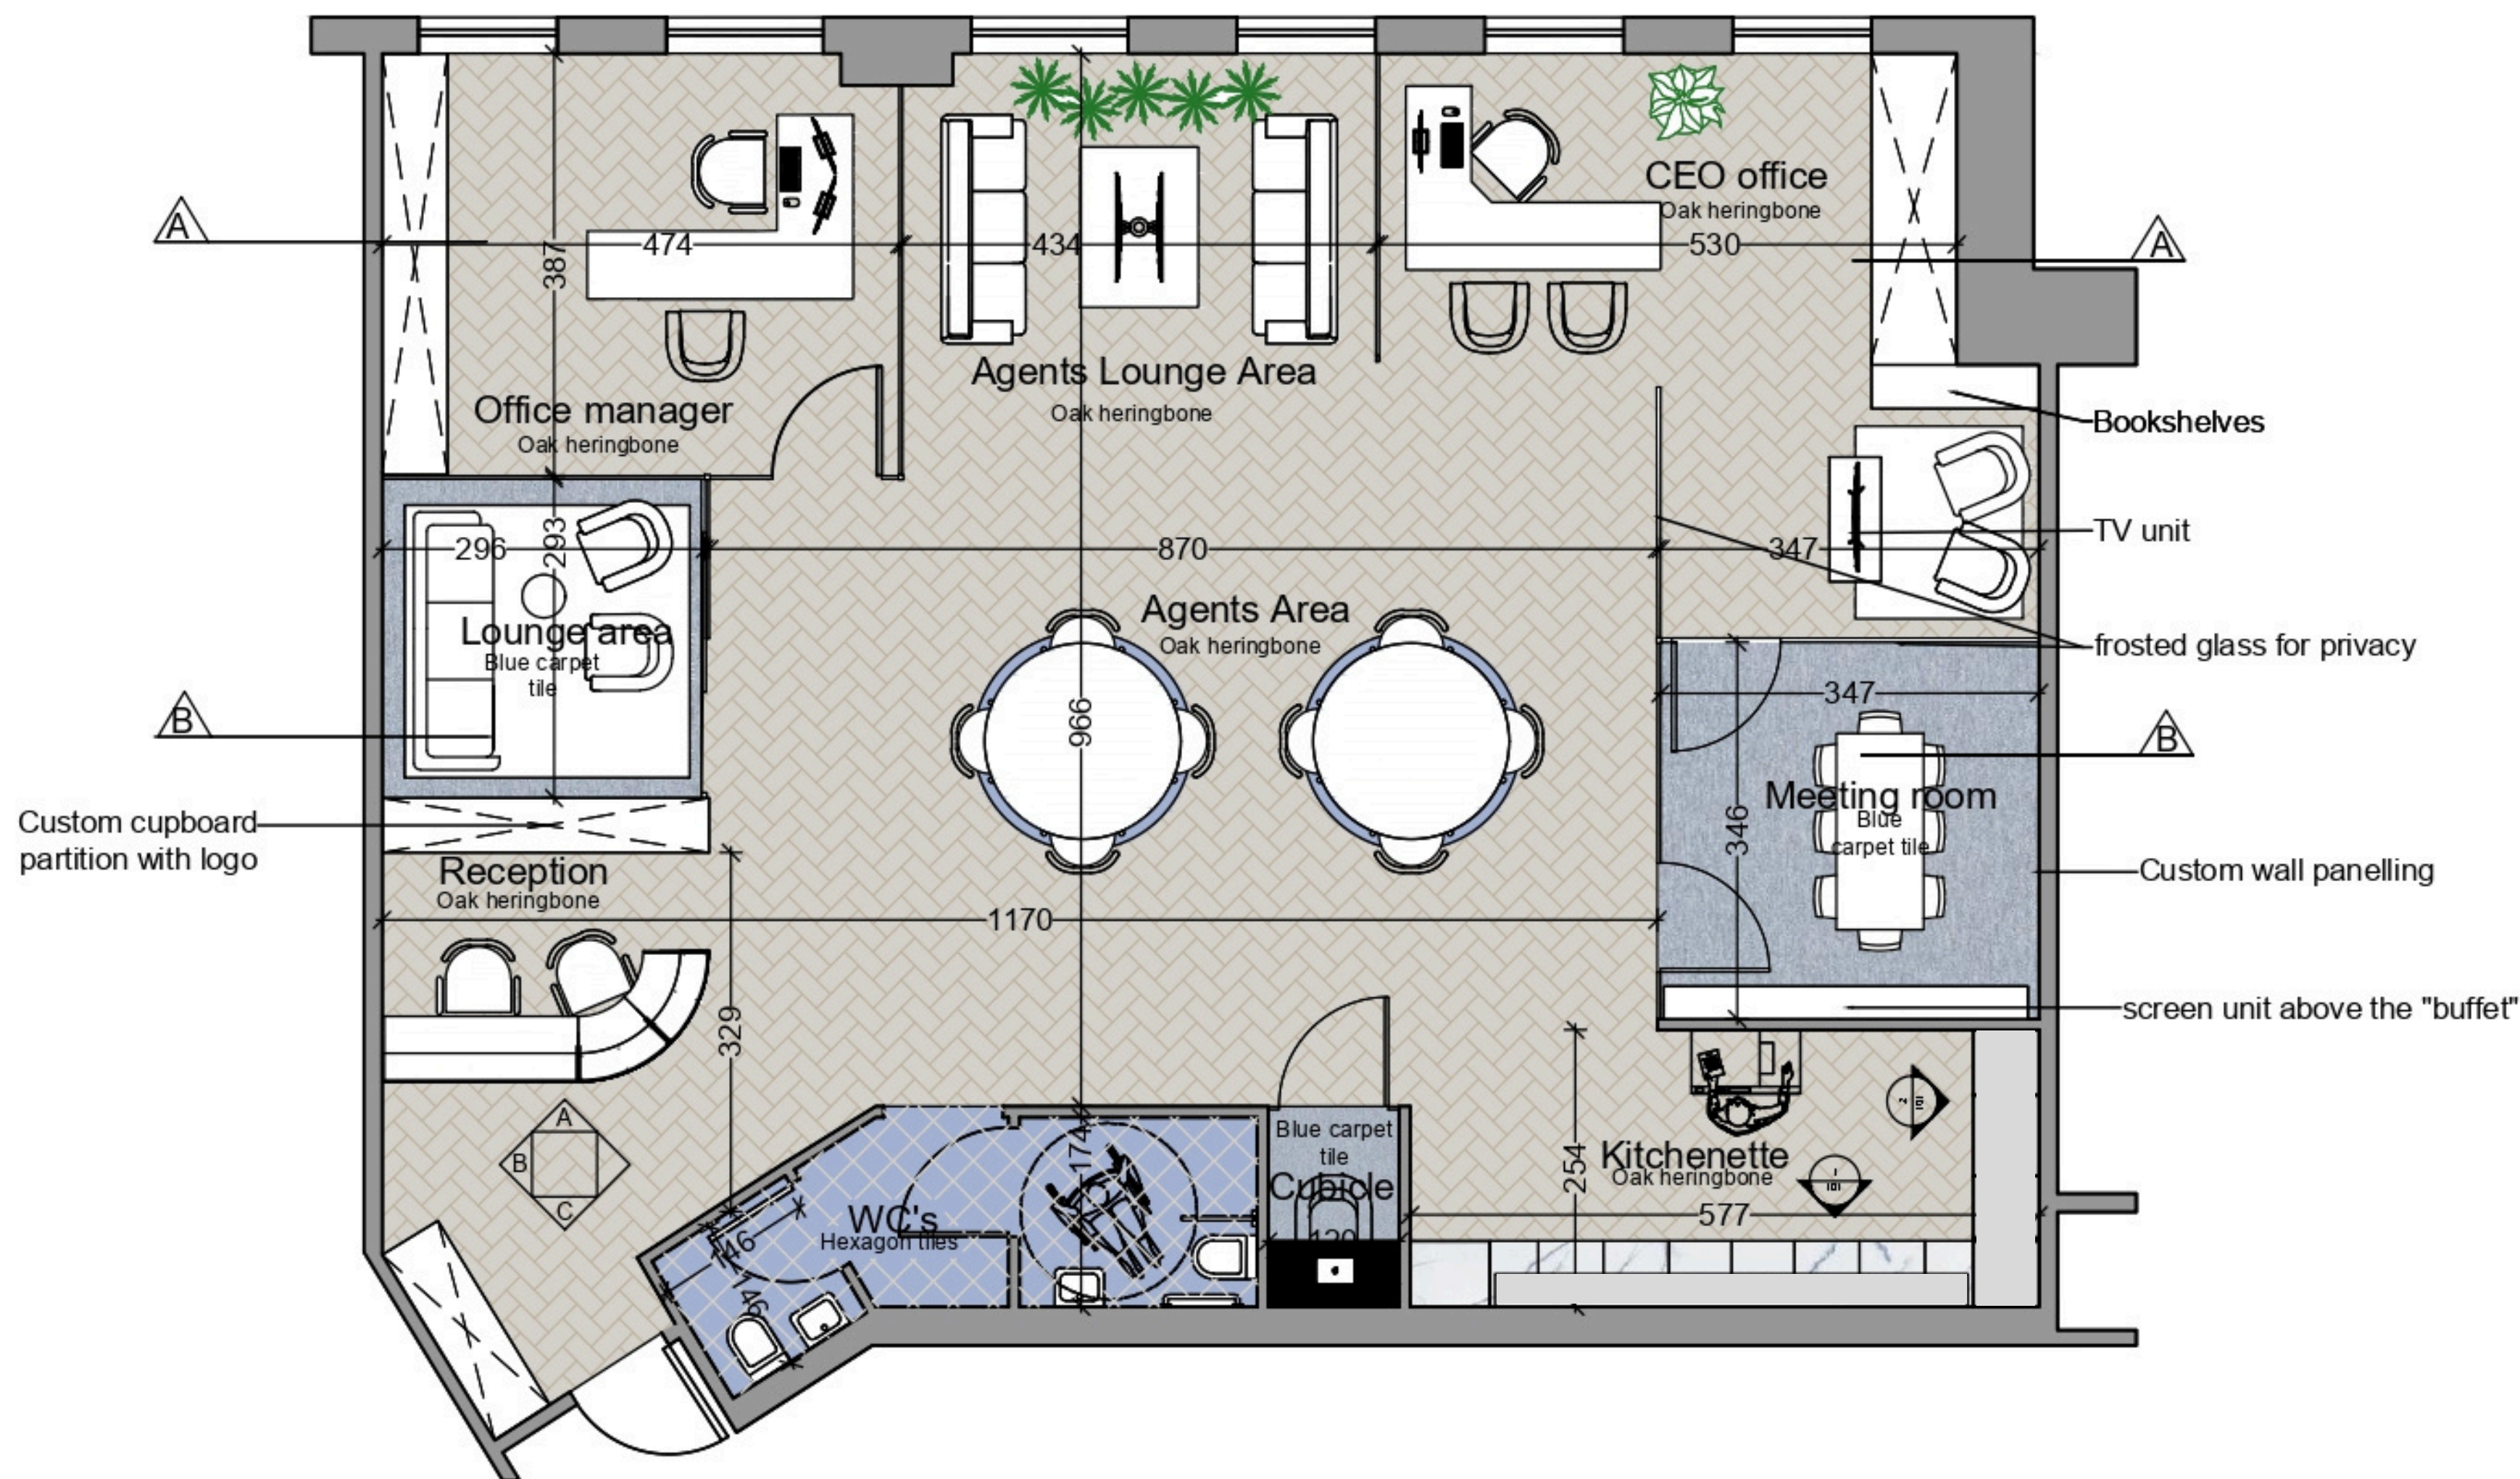




2 FURNITURE PLAN
Scale: 1:100



4 Section A
Scale: 1:50

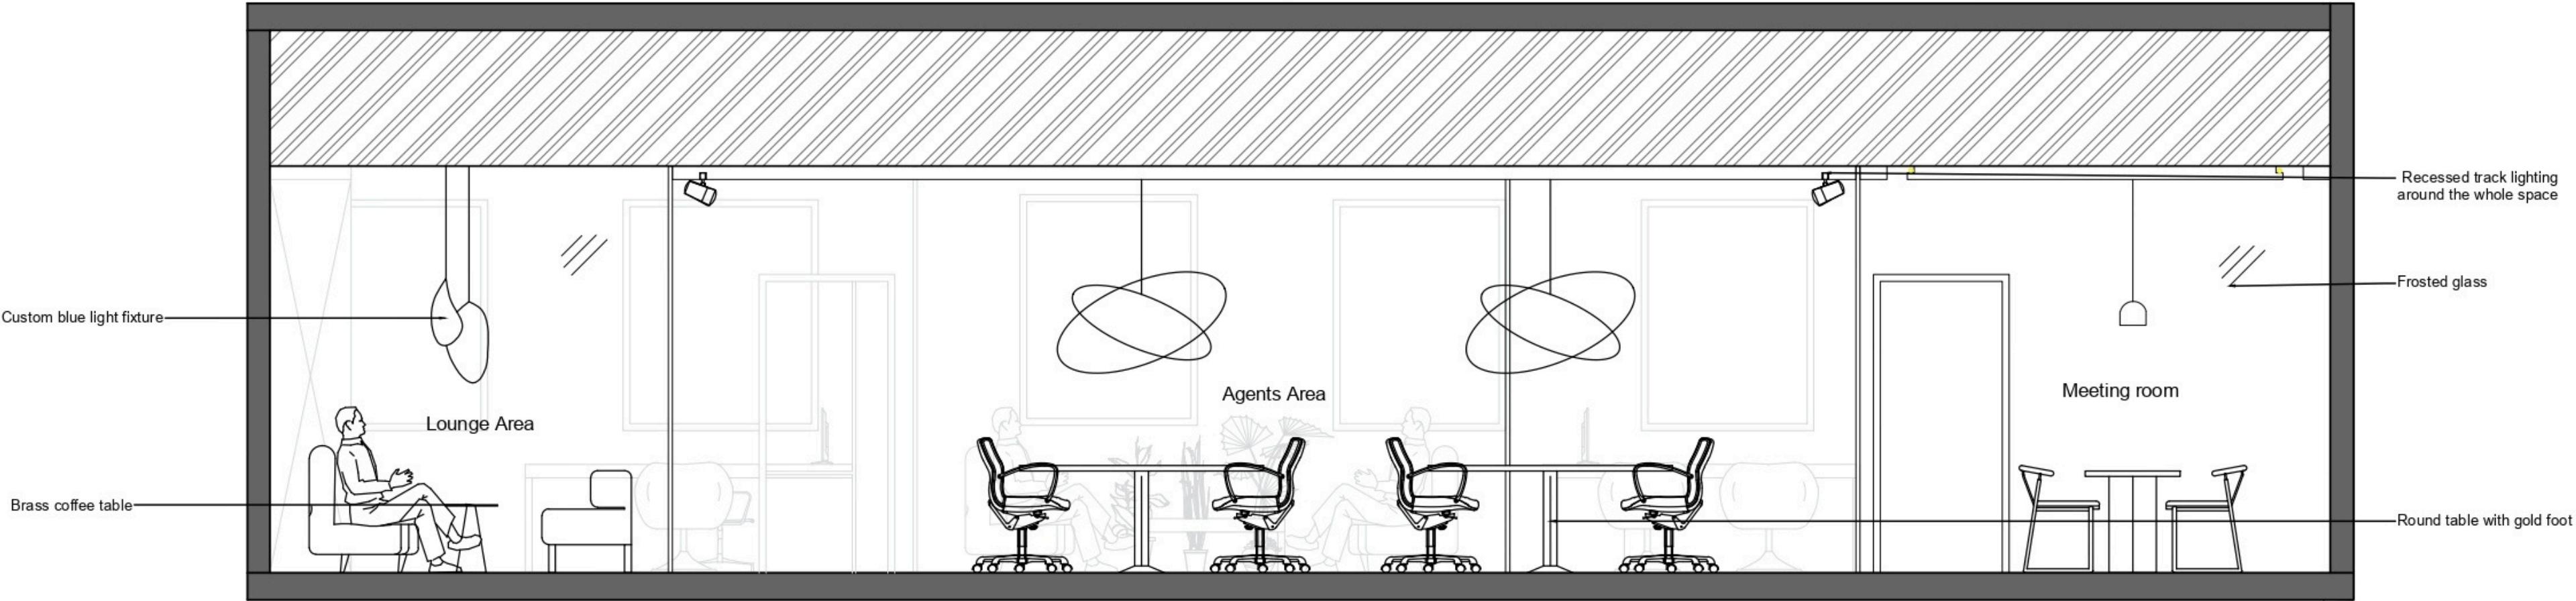

5 Section B
Scale: 1:50

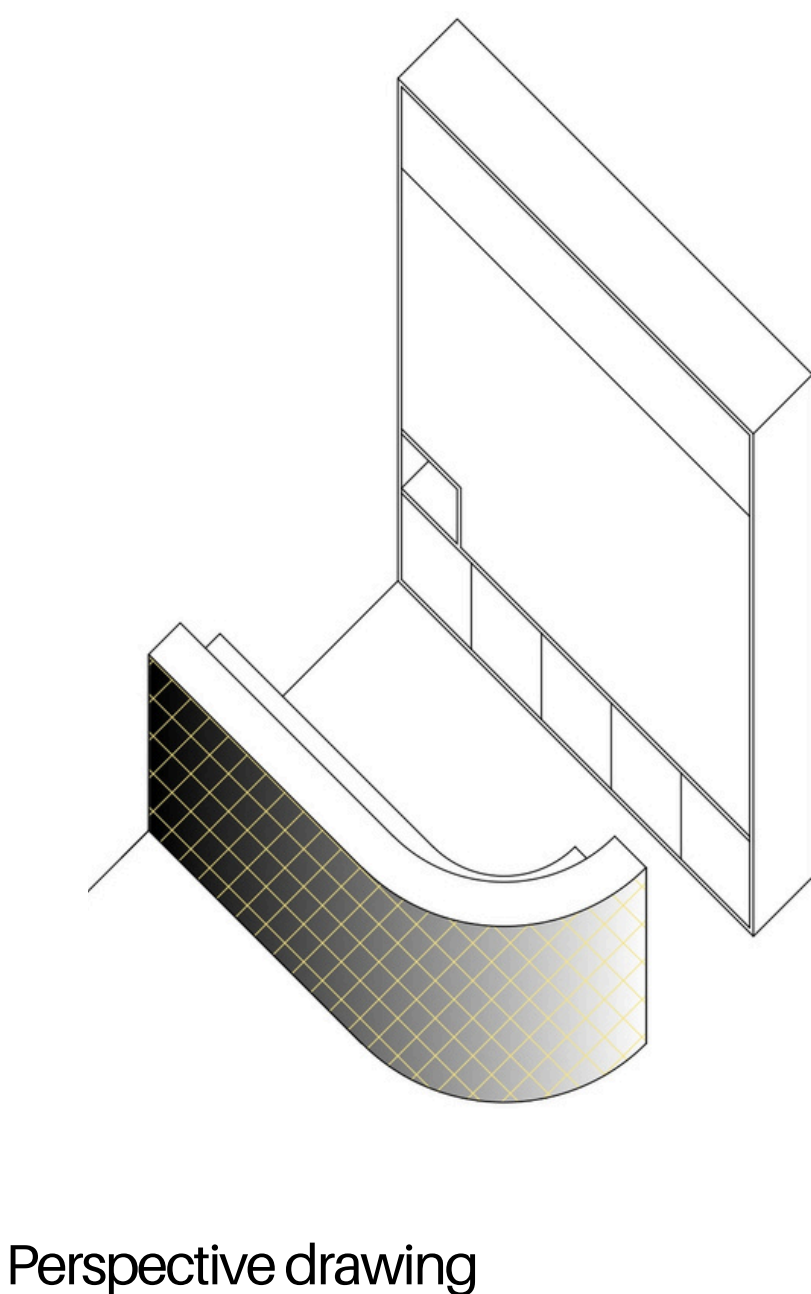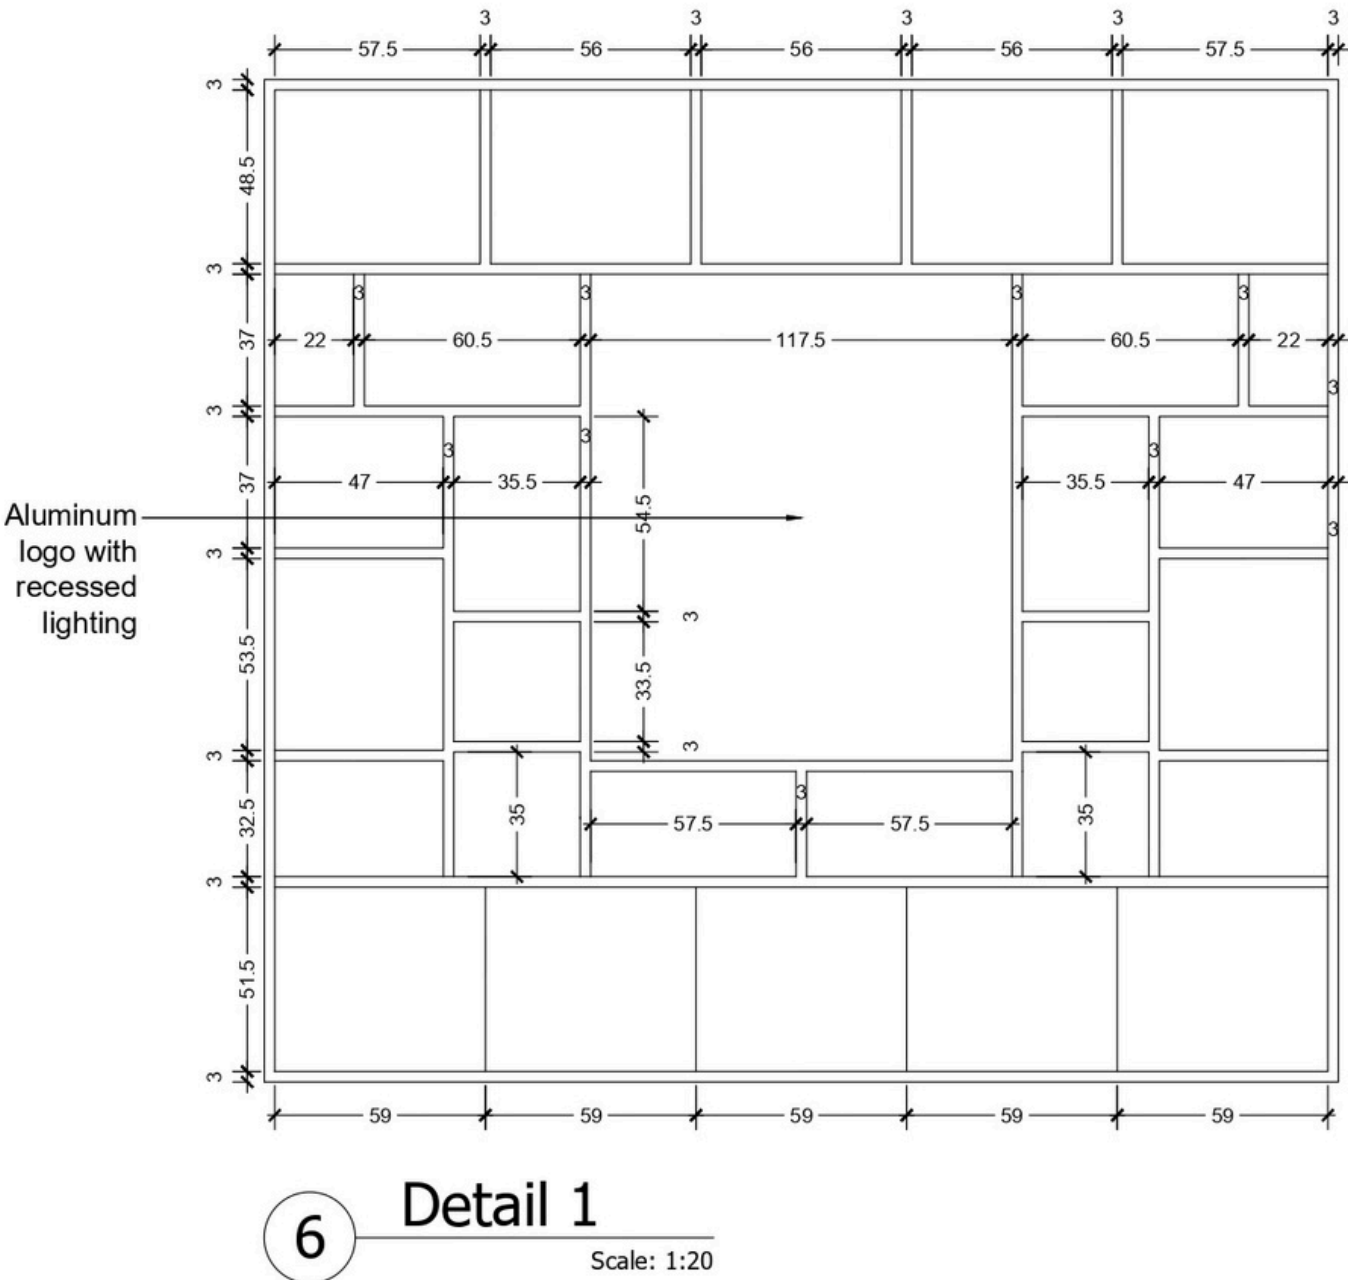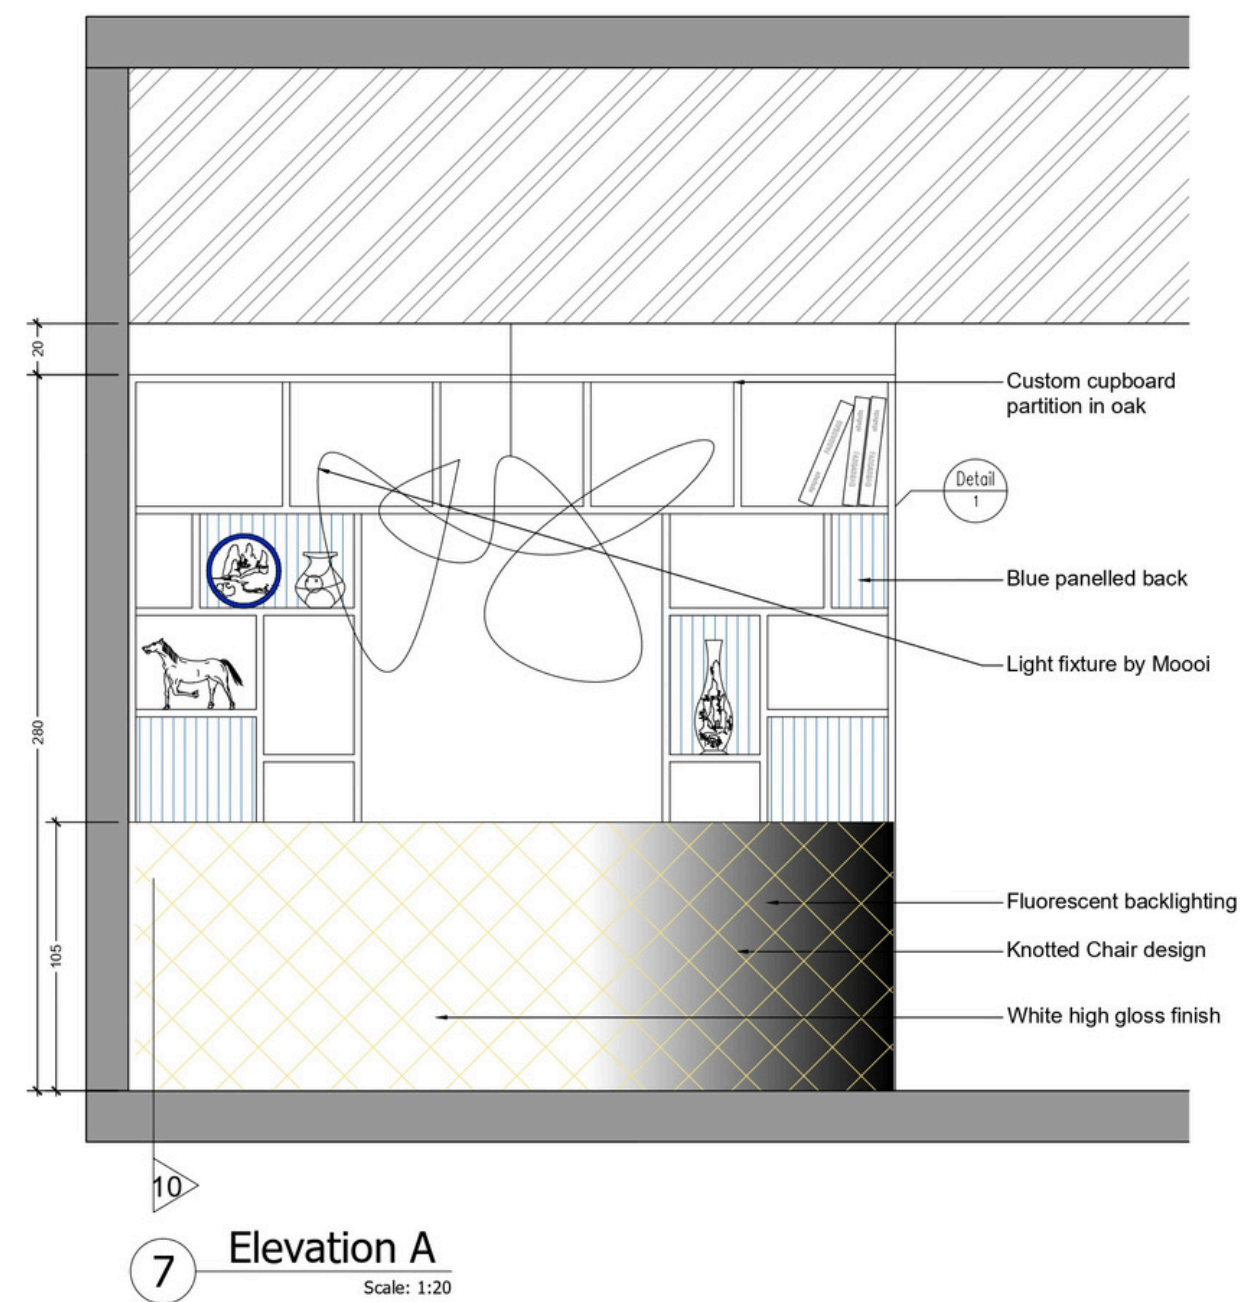

Closet made out of oak wood, some shelves backed with blue paneling.
Bottom: storage cupboards out of oak









oak wood



blue panels



Light fixture by Moooi

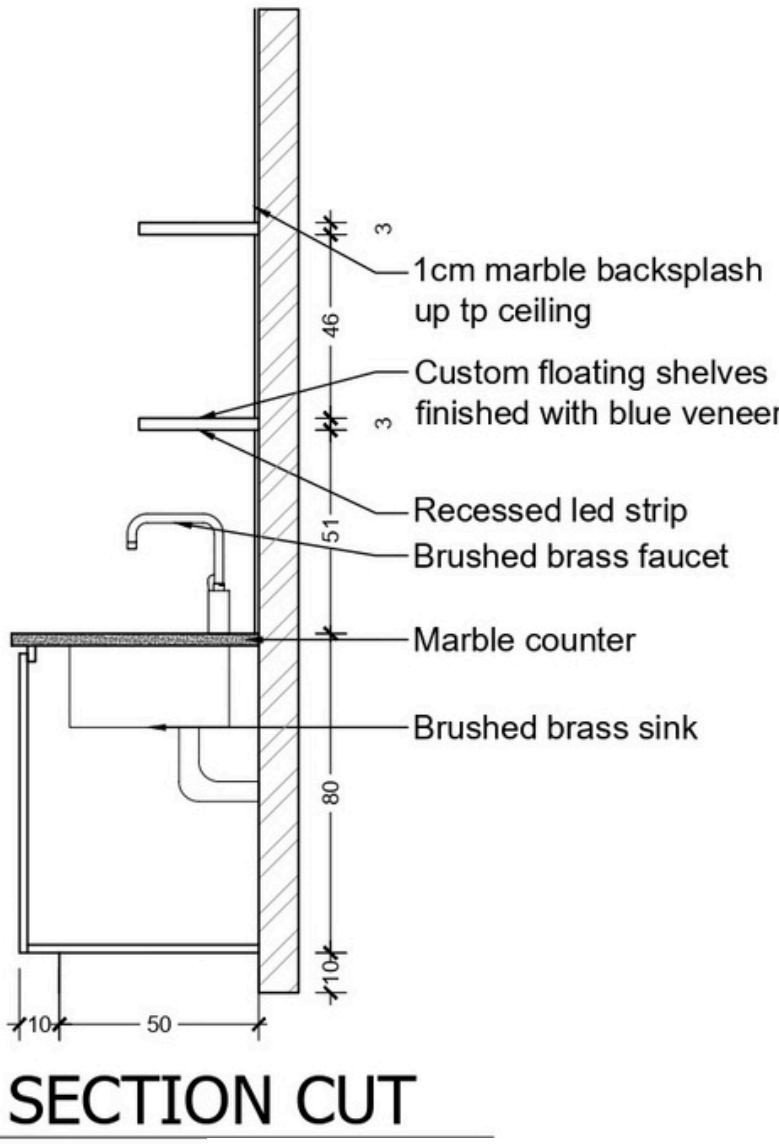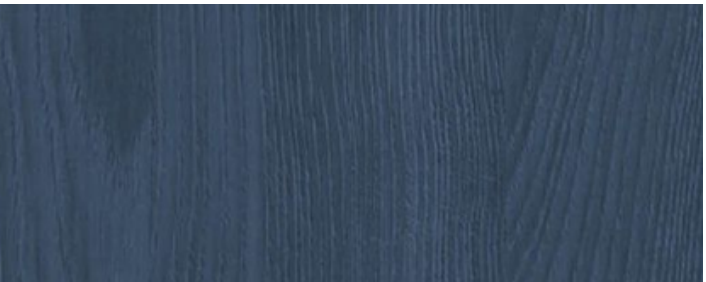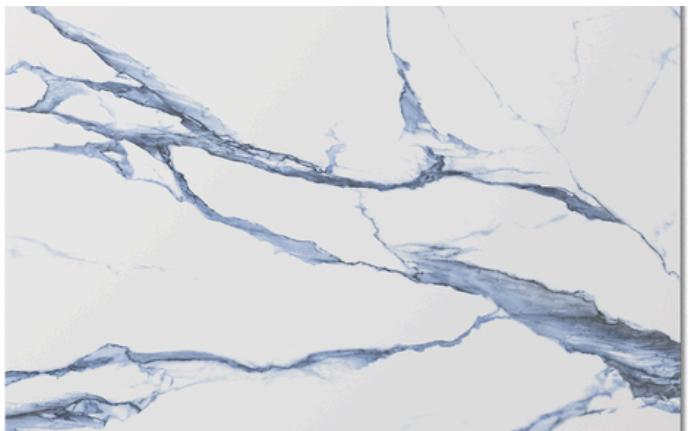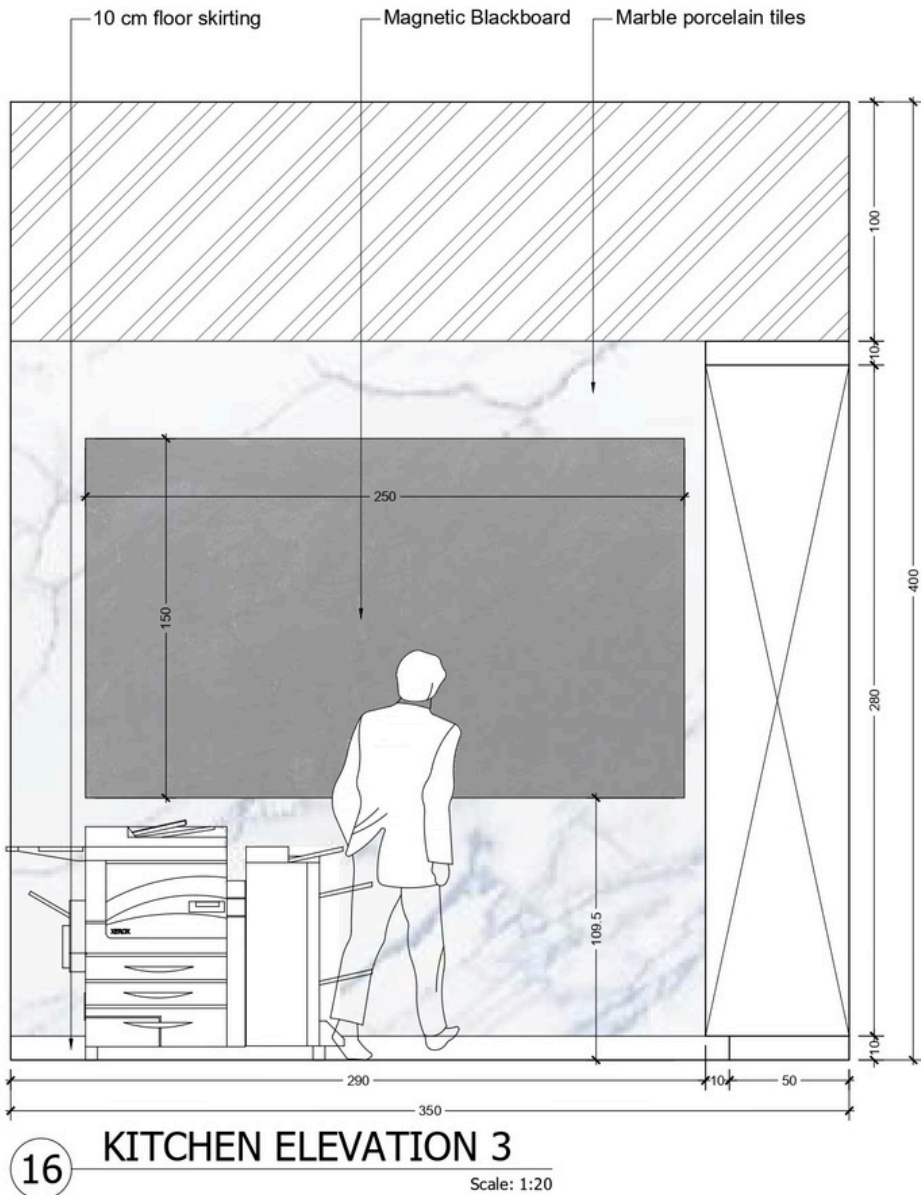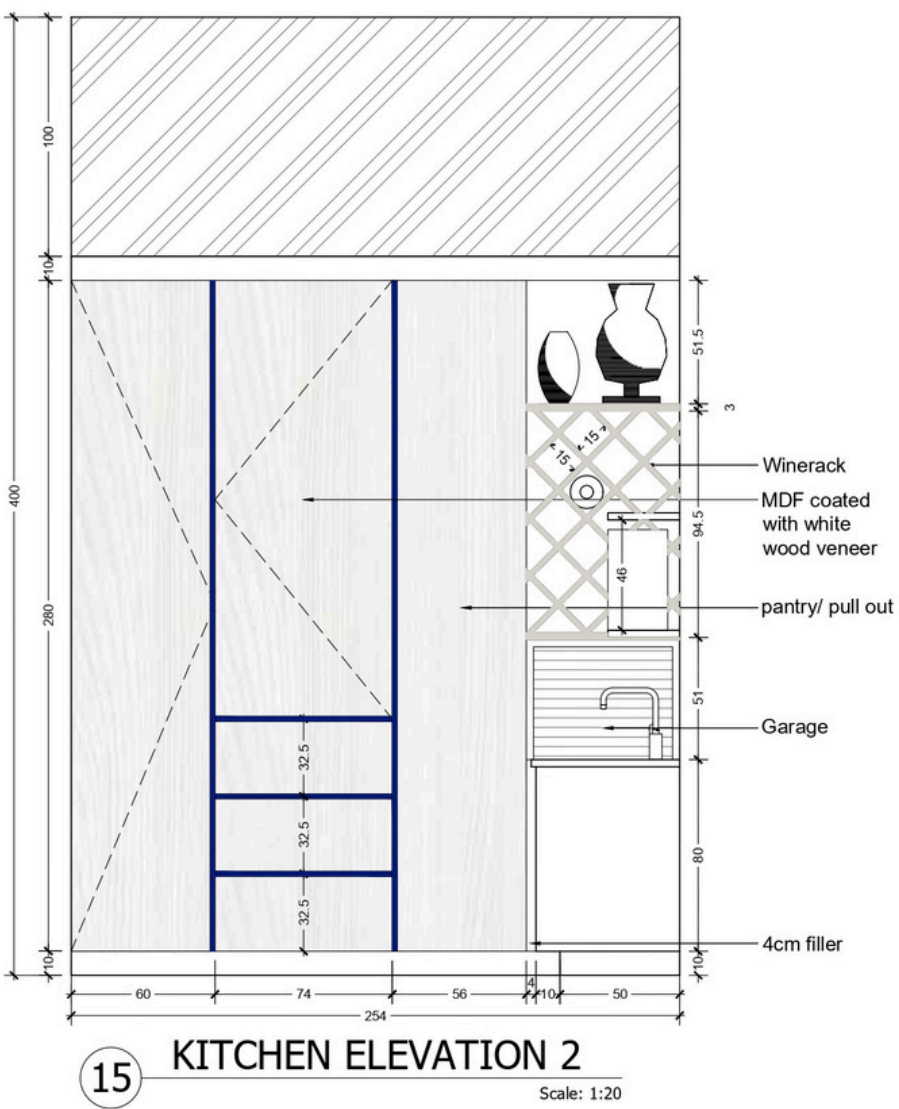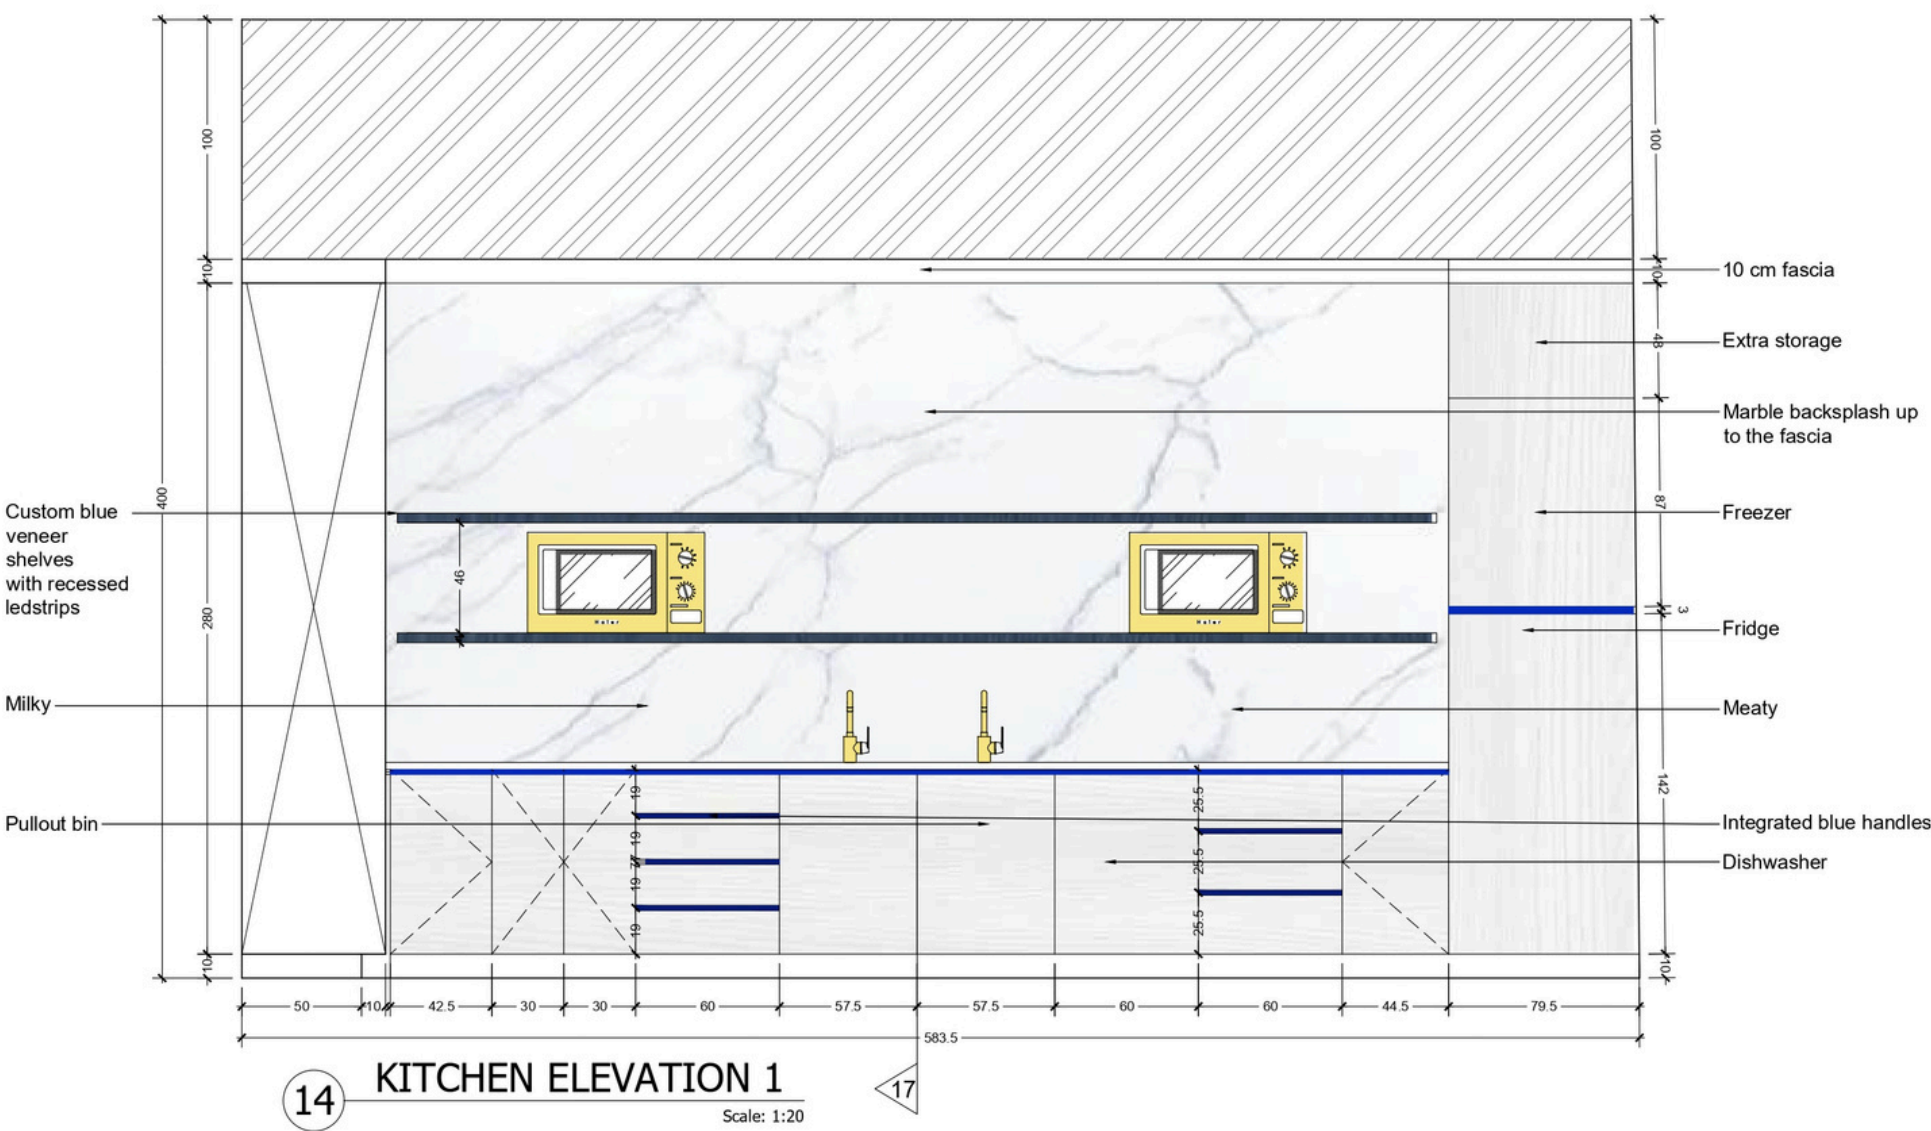

CEO OFFICE



AGENTS LOUNGE AREA





The Cafe.





THE
BOUNCEHAVEN
CAFE

Welcome to BounceHaven Café, where every wiggle brings a giggle! Designed for active kids, our play-friendly space lets little ones bounce, wiggle, and play while enjoying tasty treats. Parents can relax as kids explore and have fun.

We also offer special amenities such as noise-filtering headphones and stress-relief gadgets, ensuring a balanced and enjoyable experience for everyone.

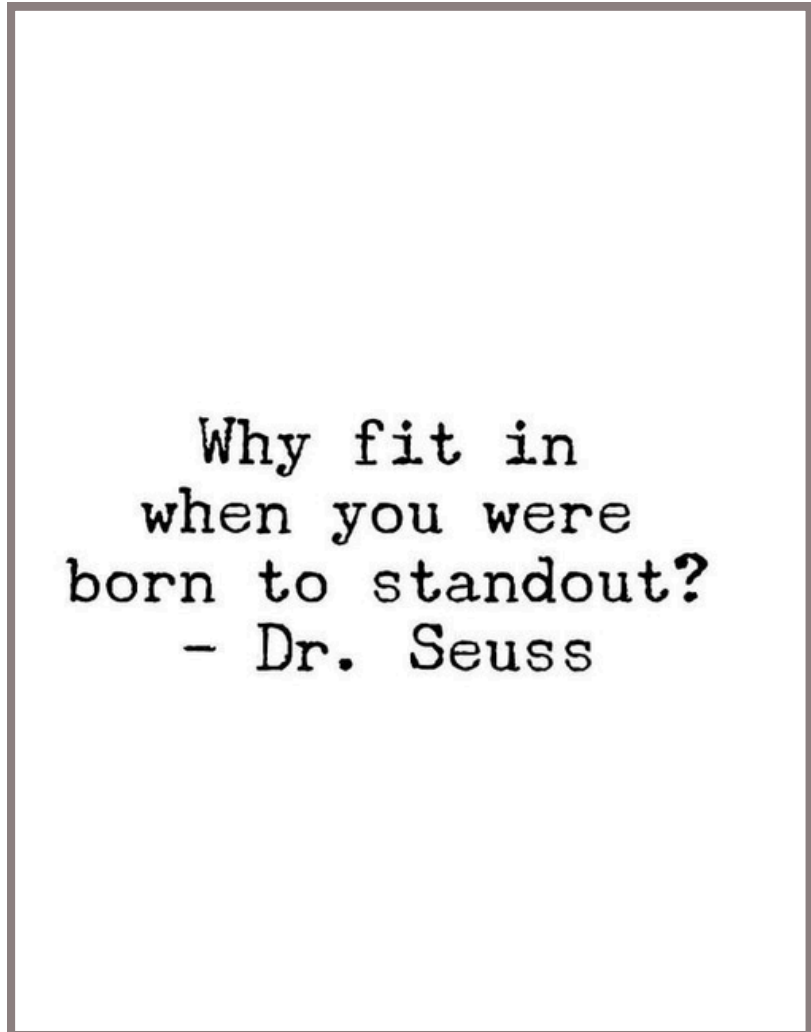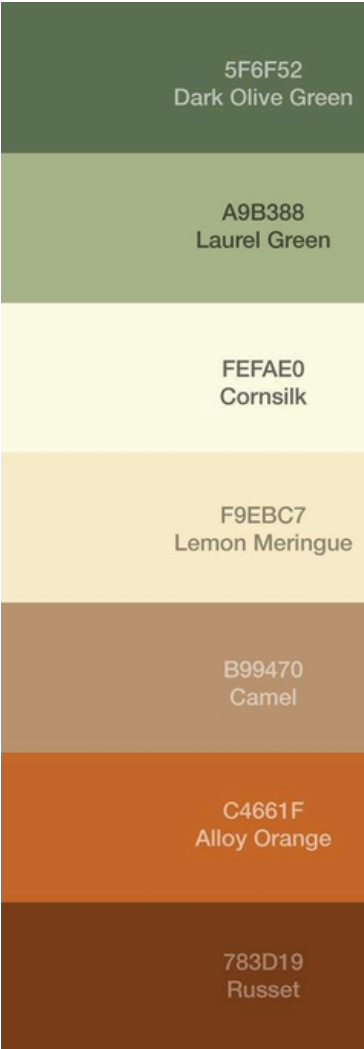


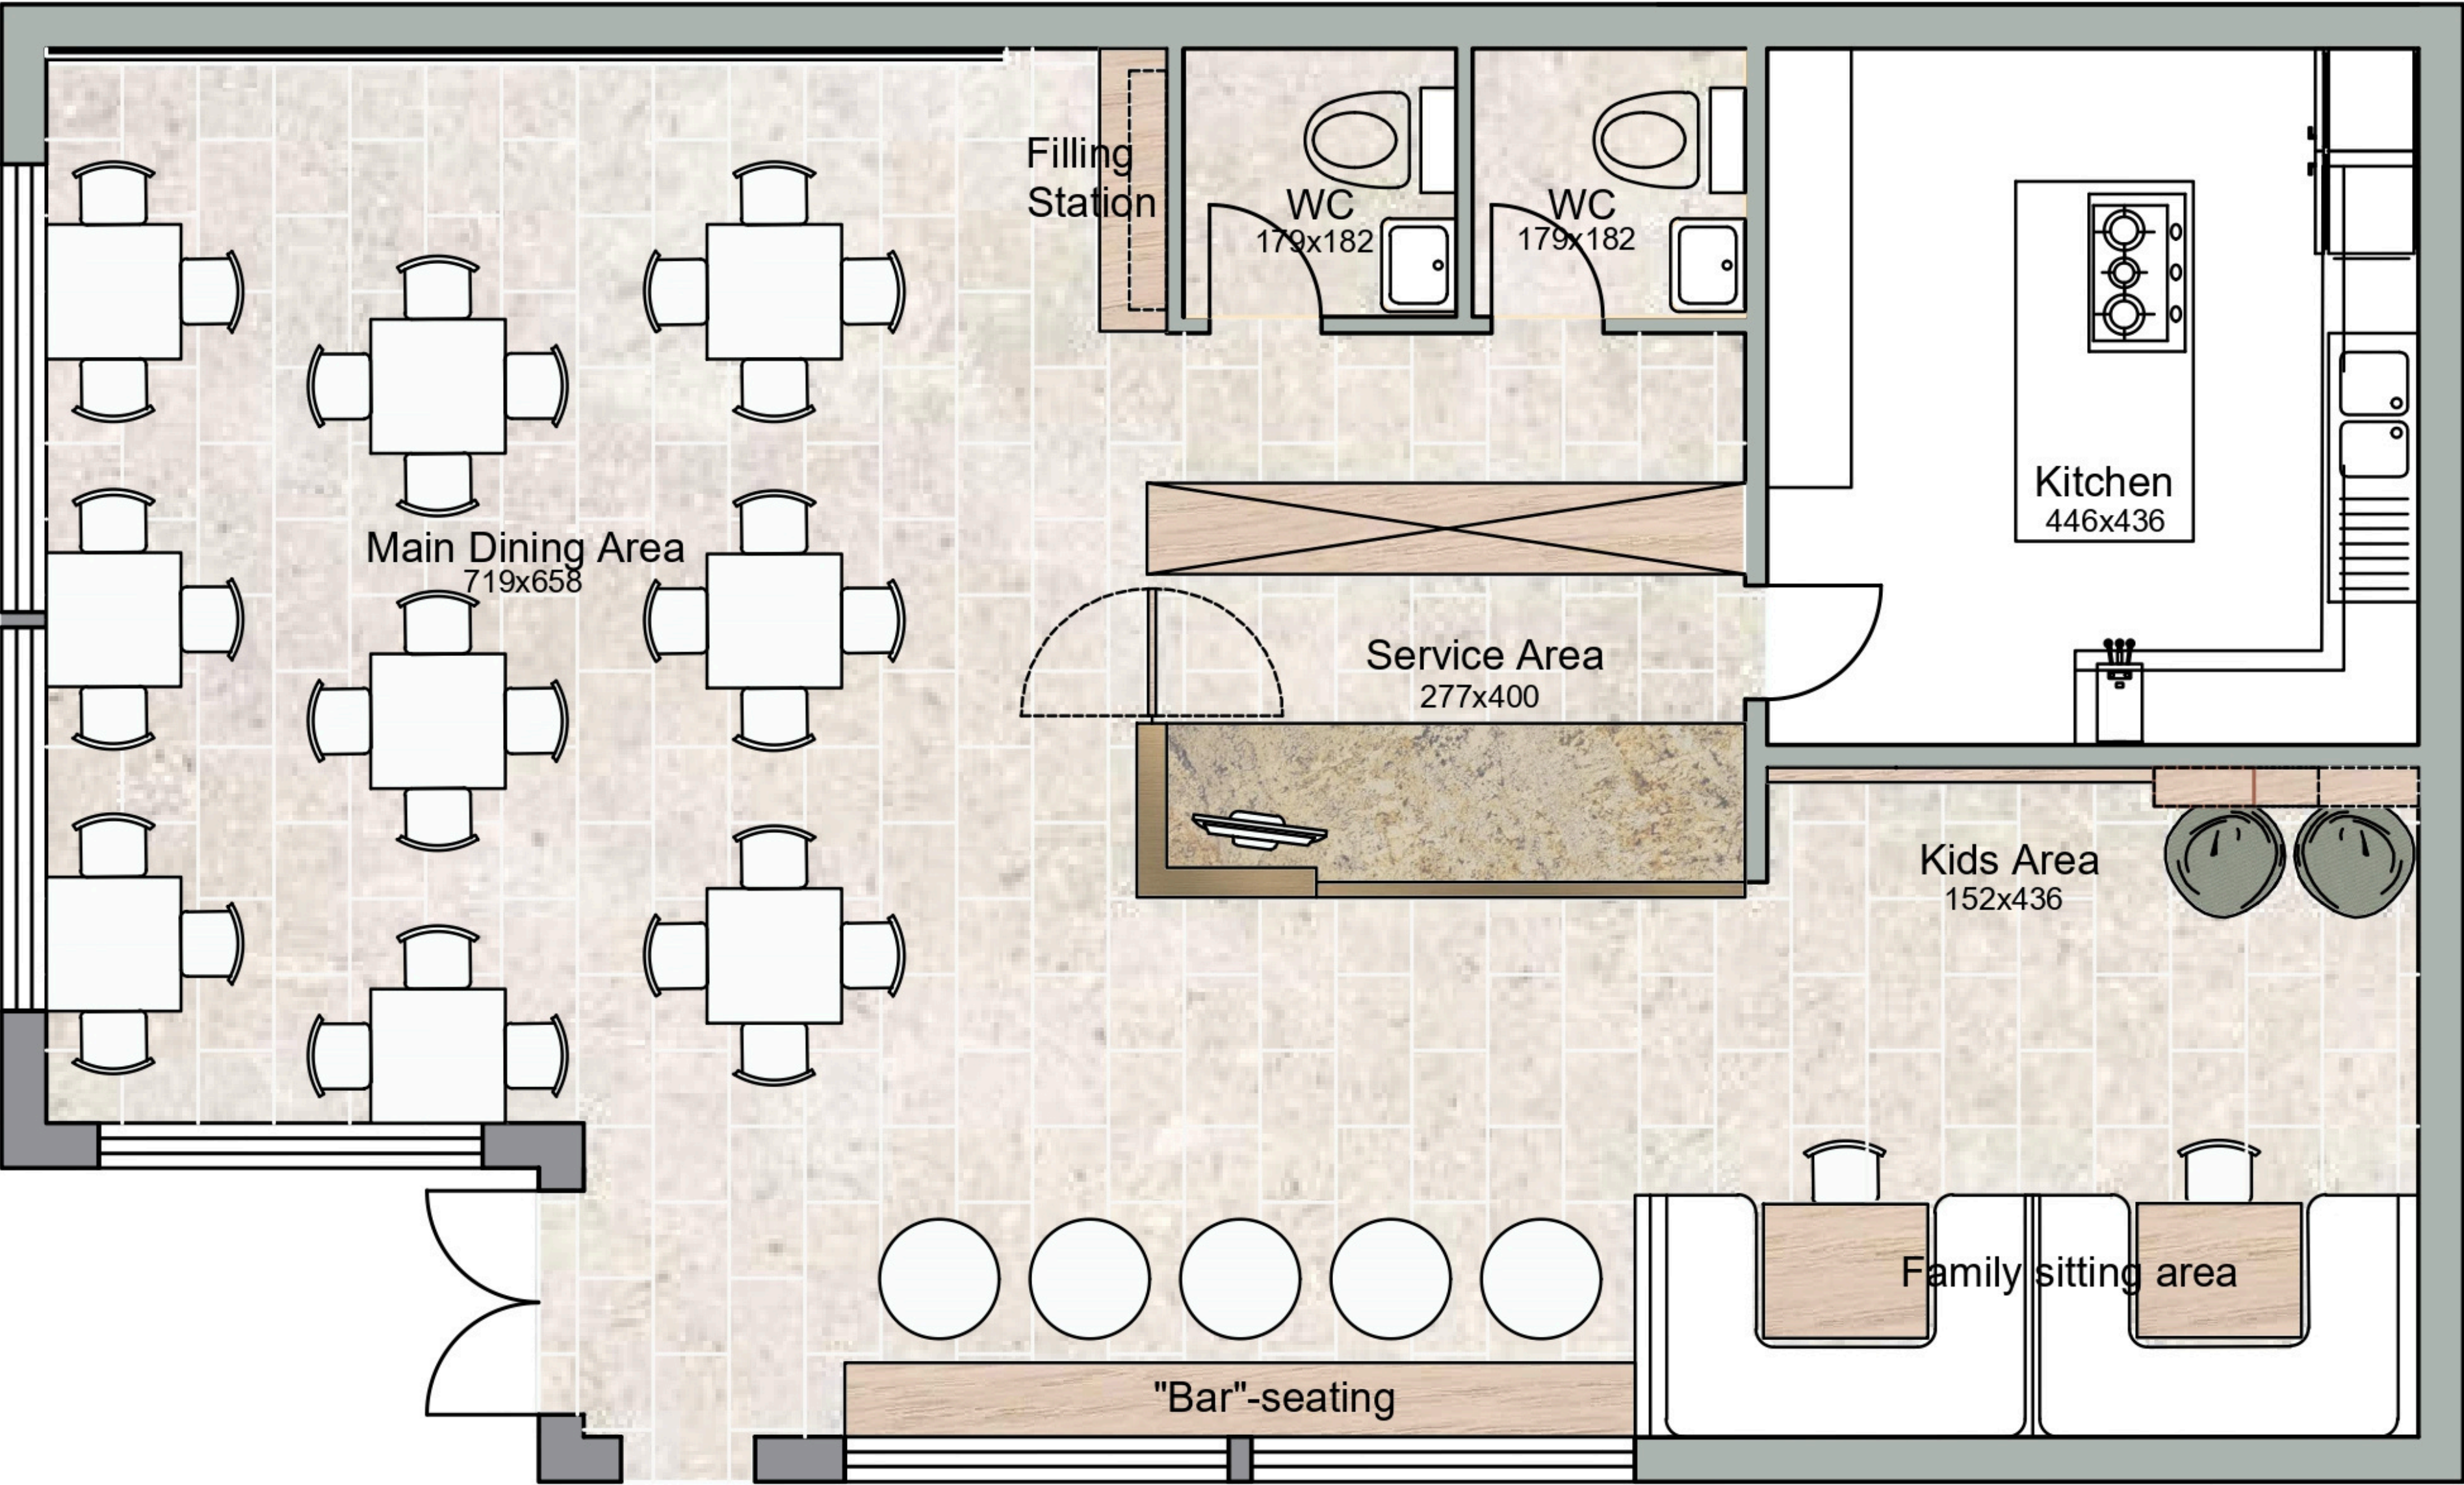

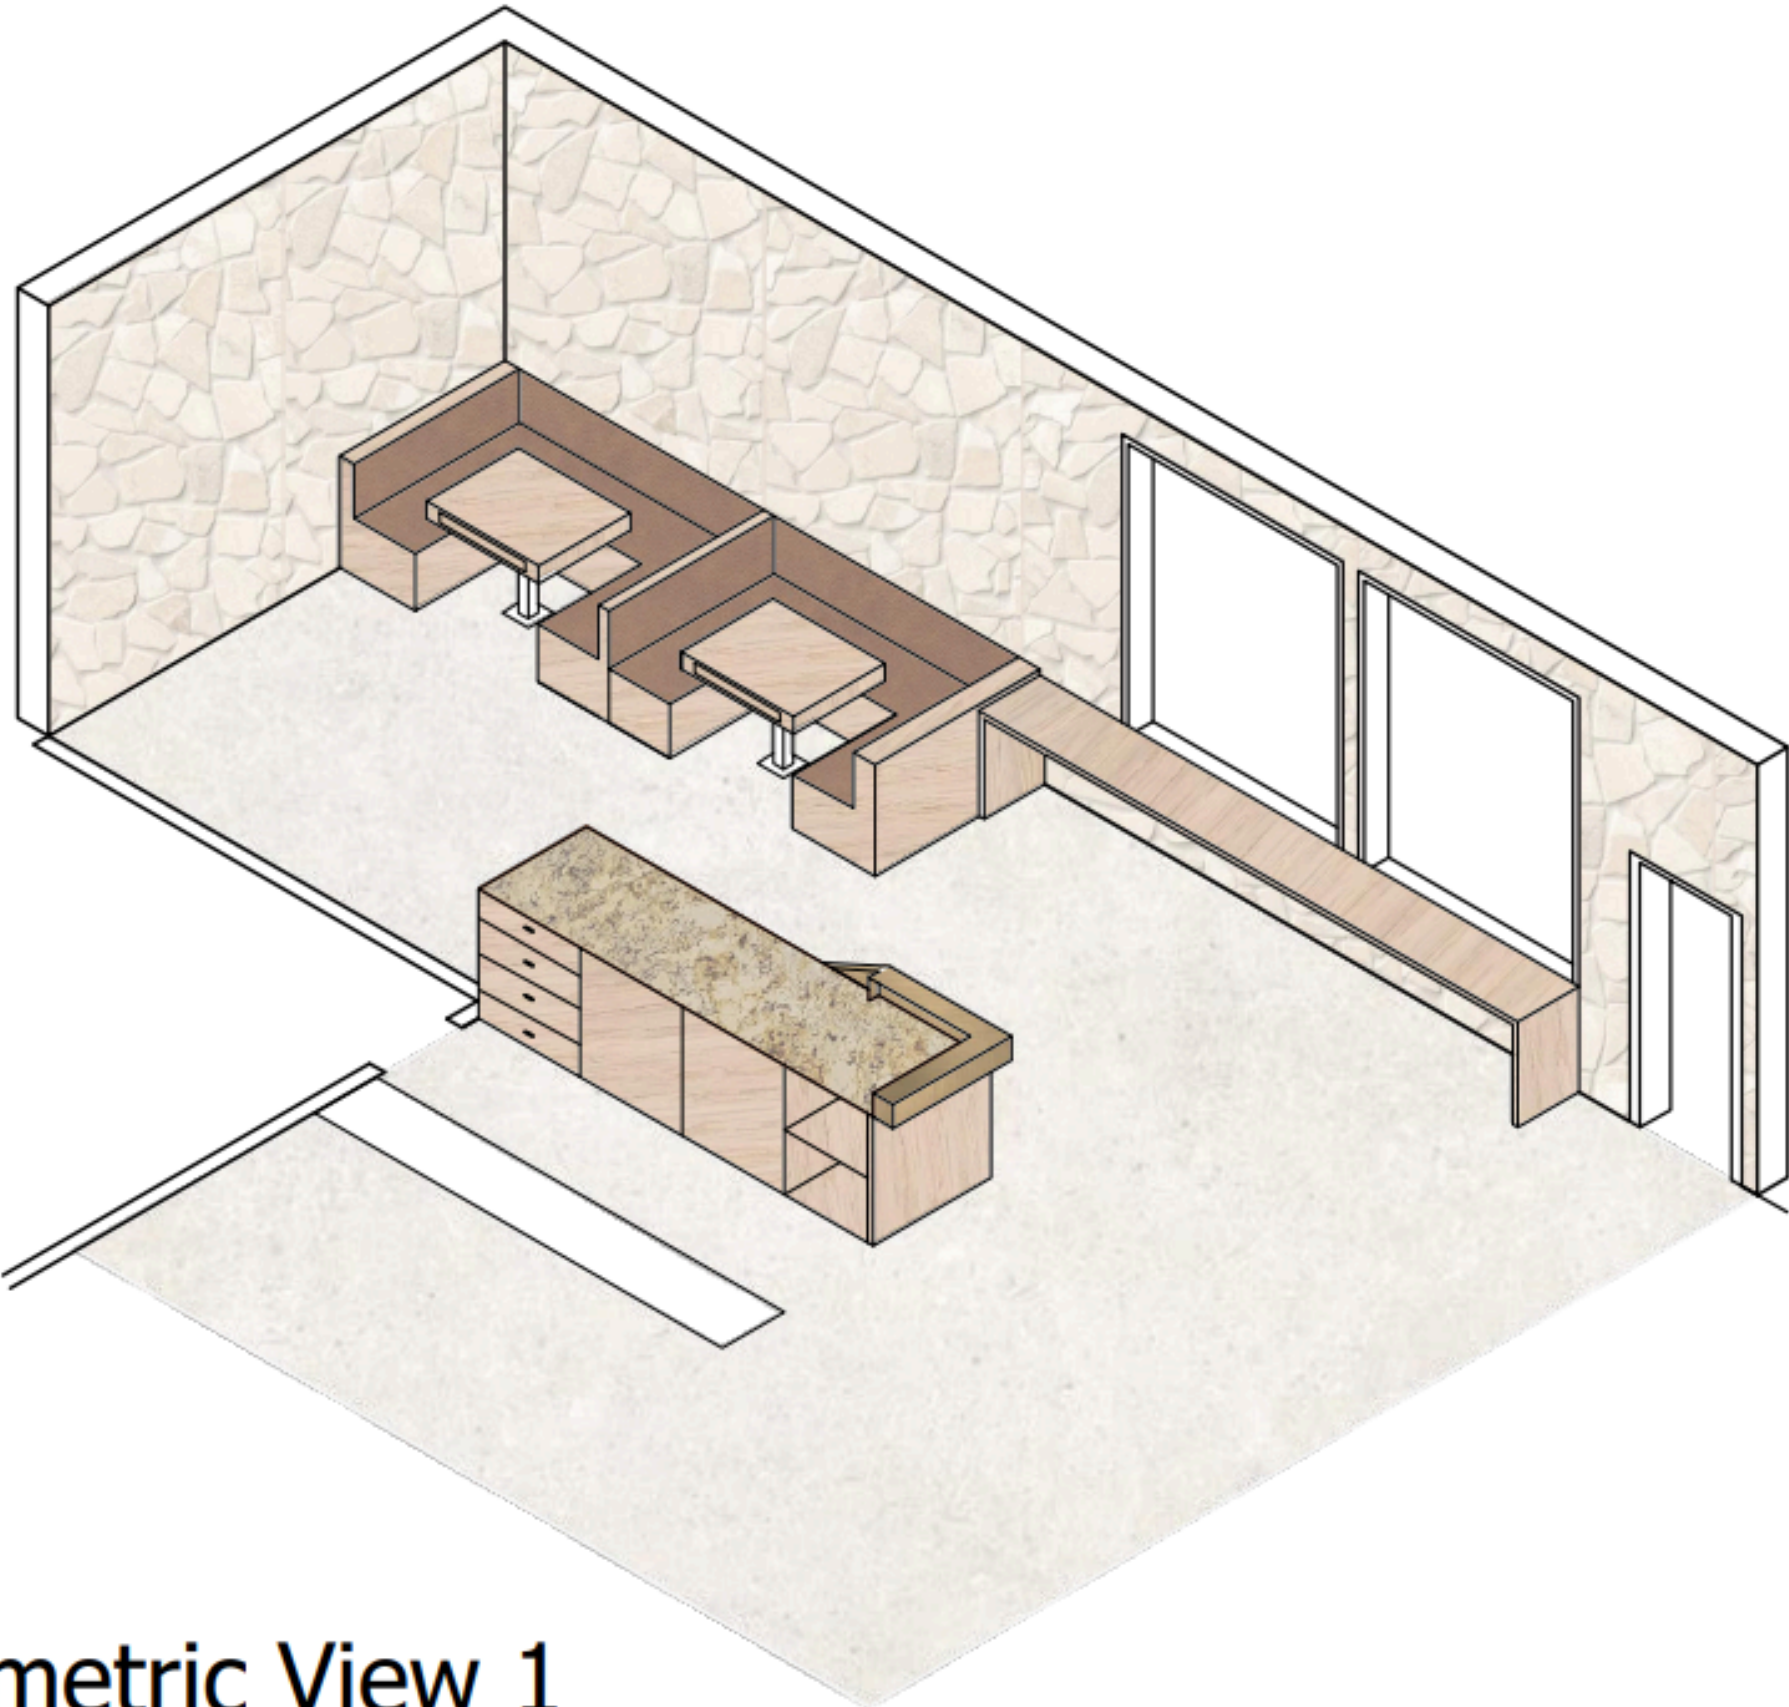



Isometric View 1









Scale: 1:100

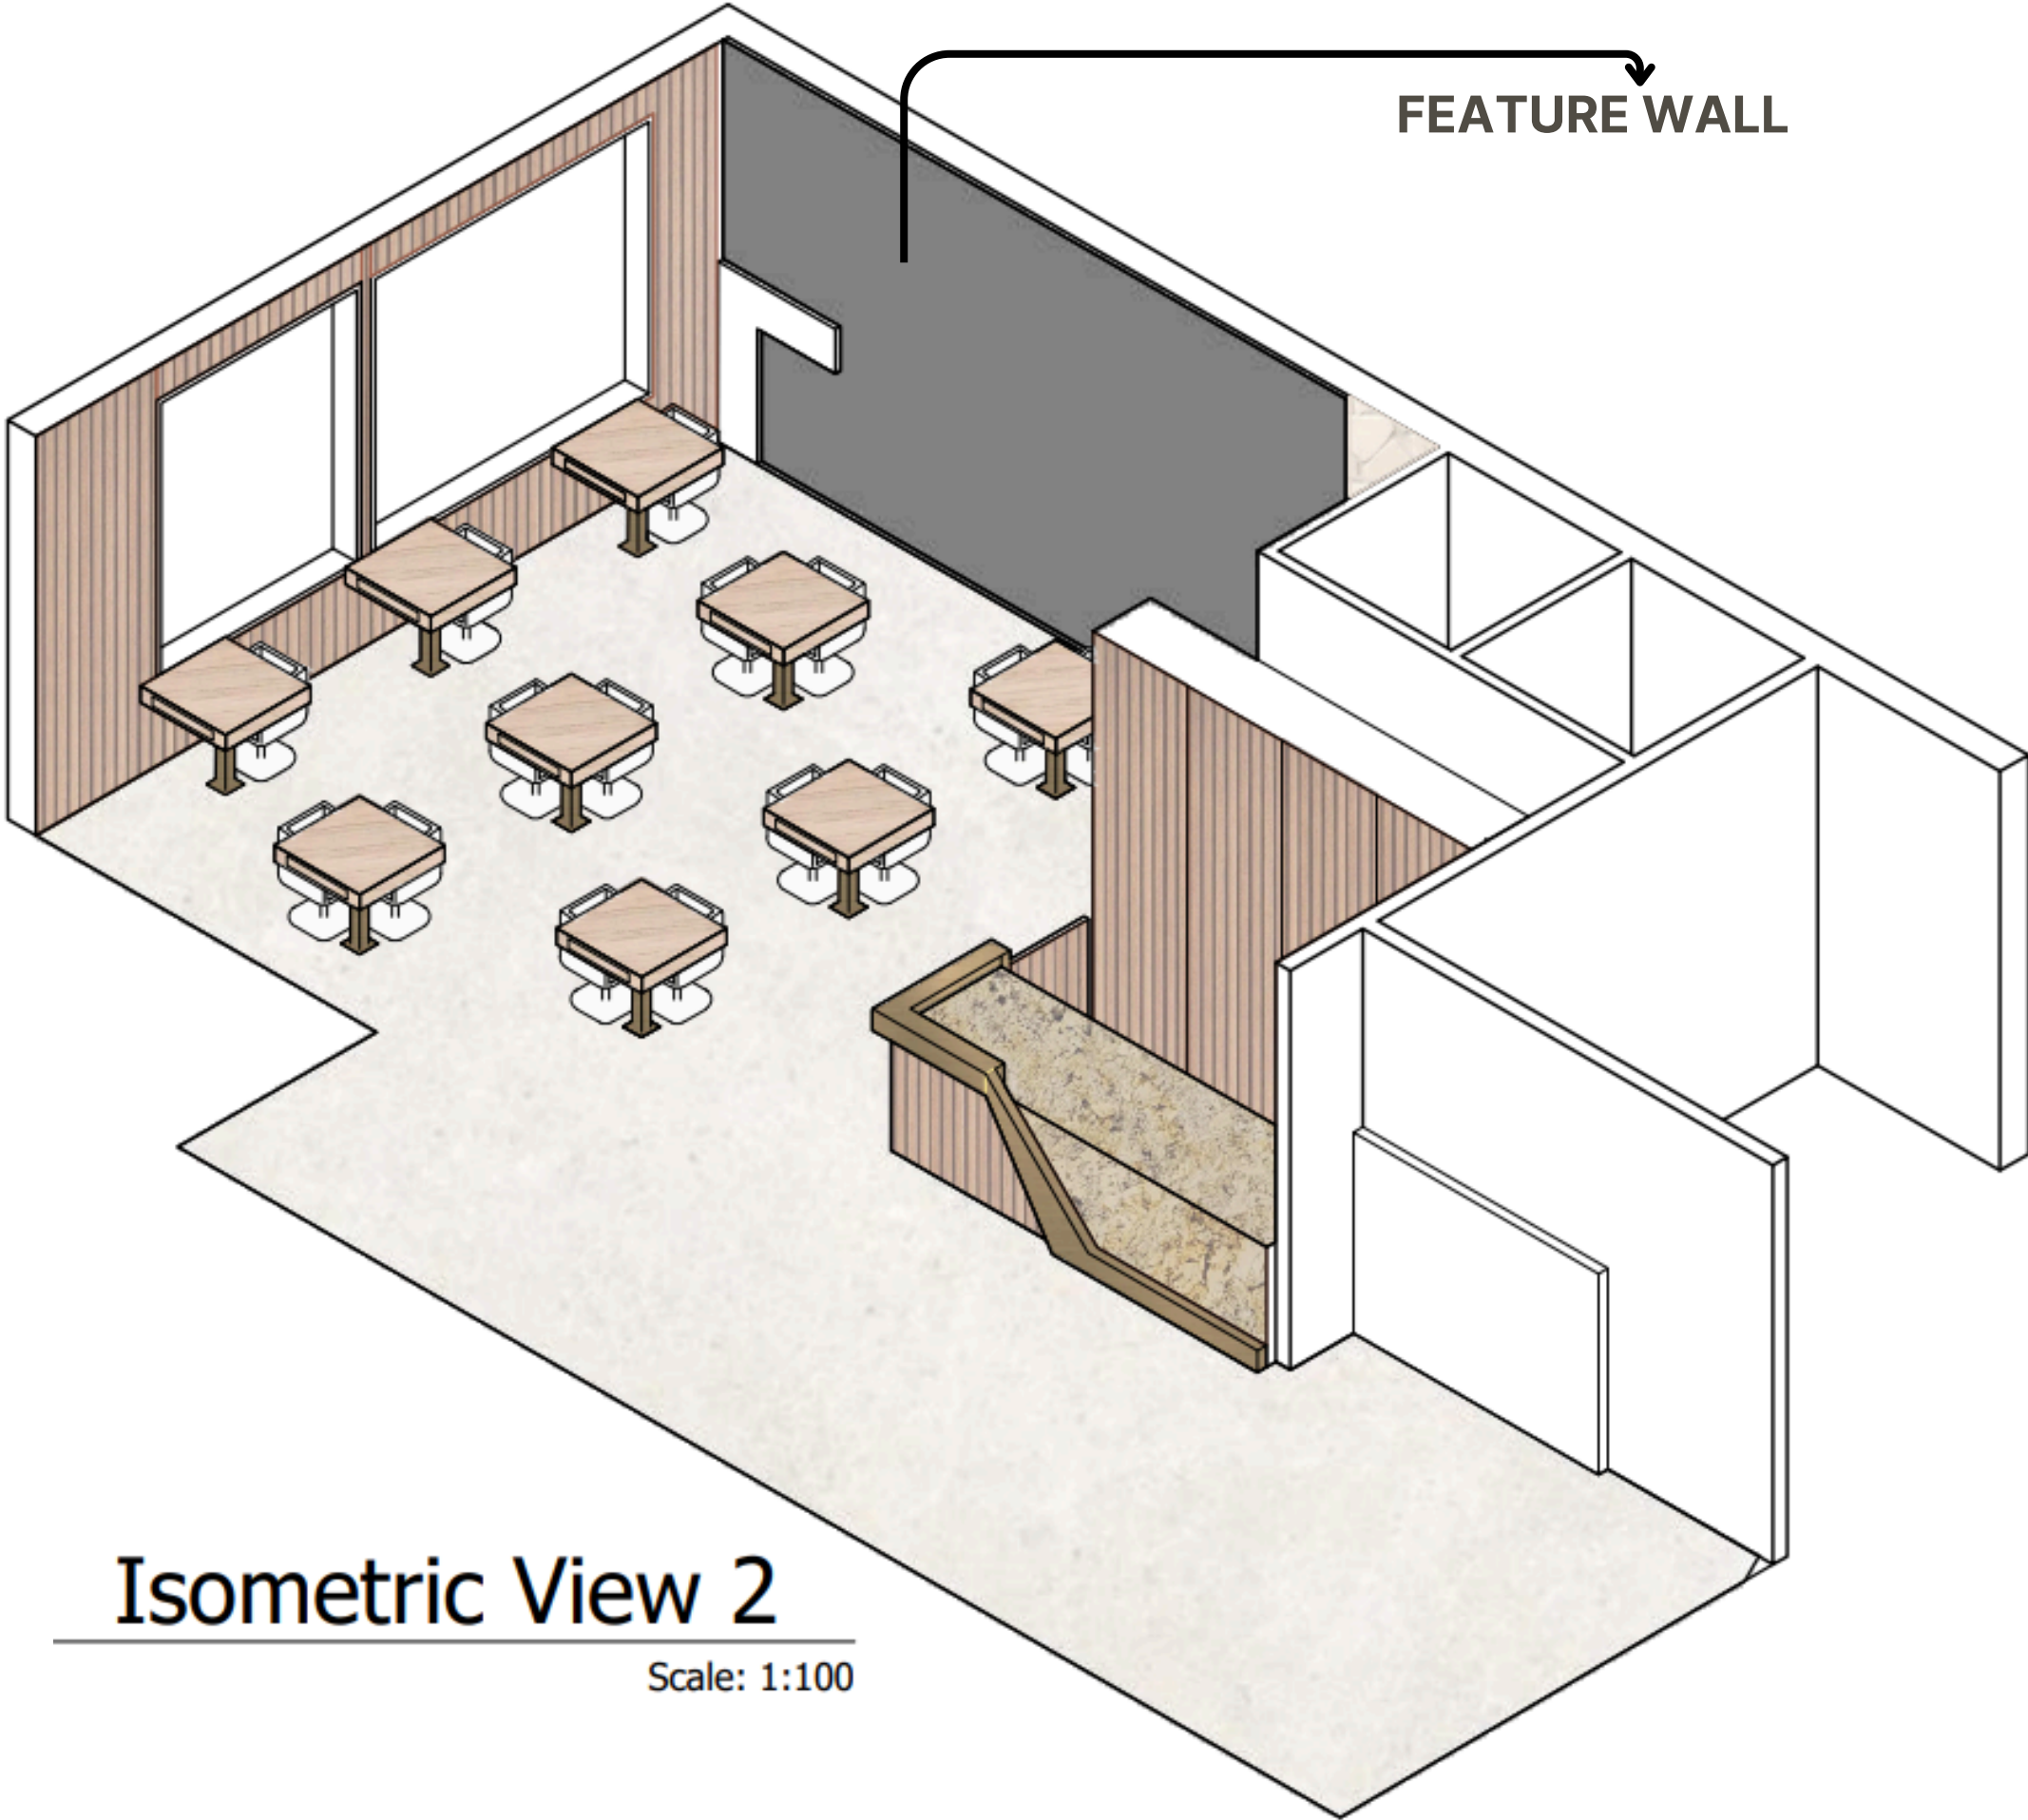

Isometric View 2

Scale: 1:100

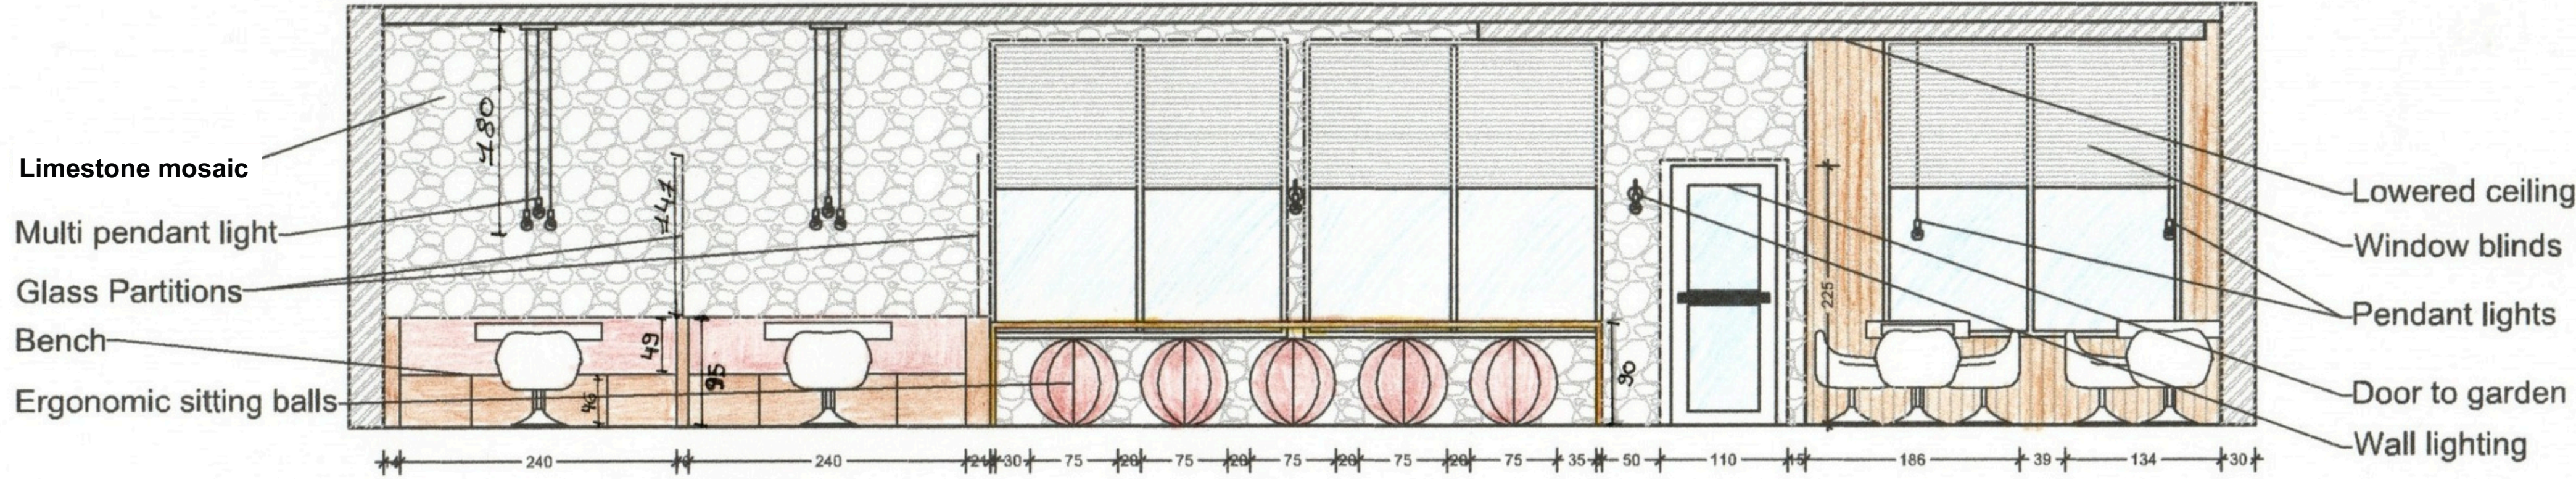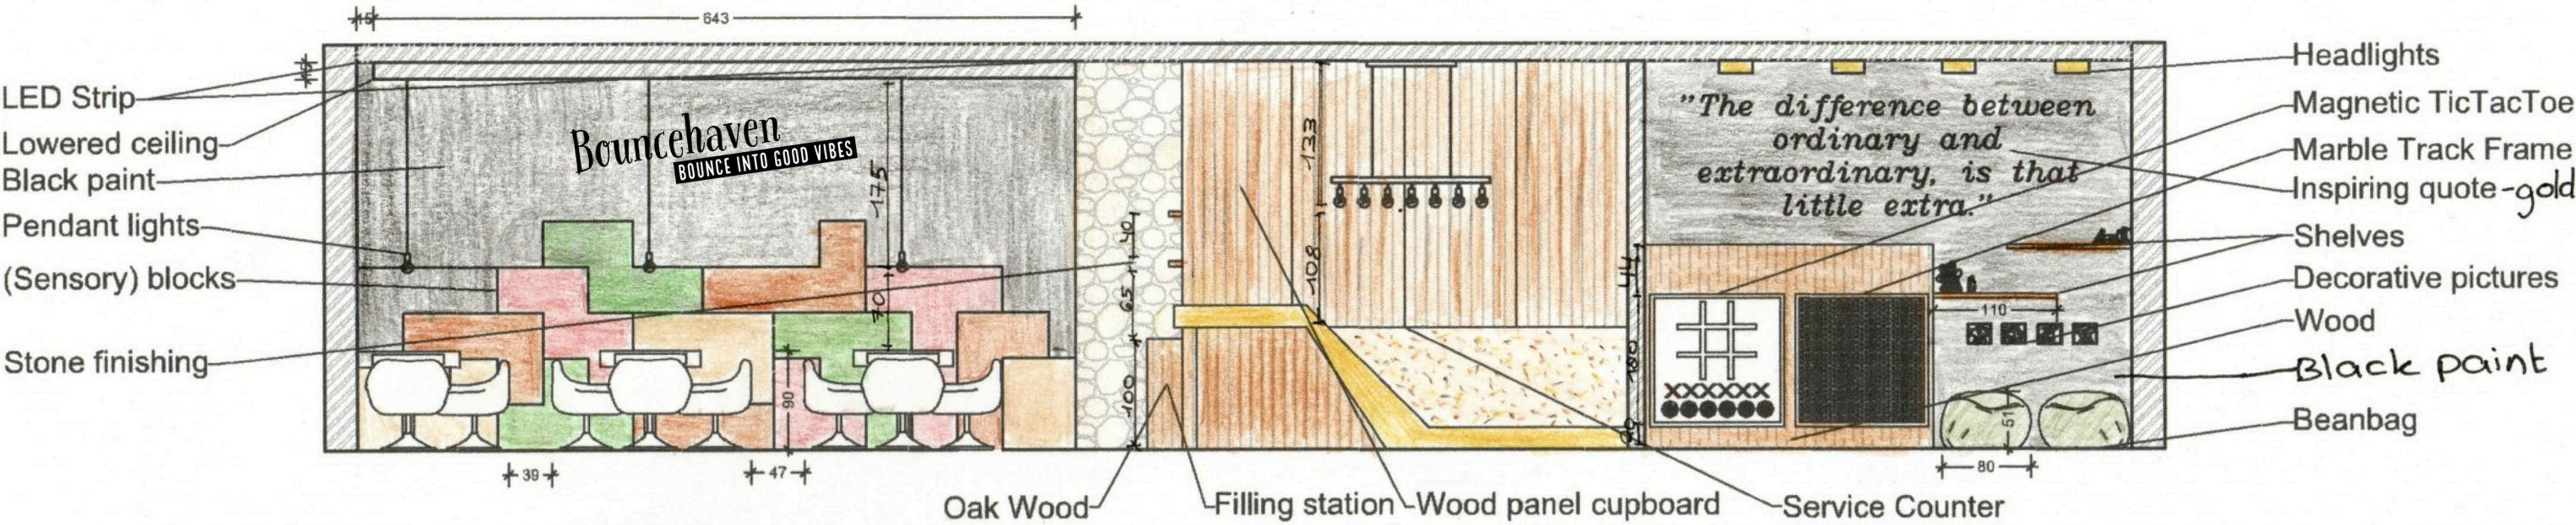

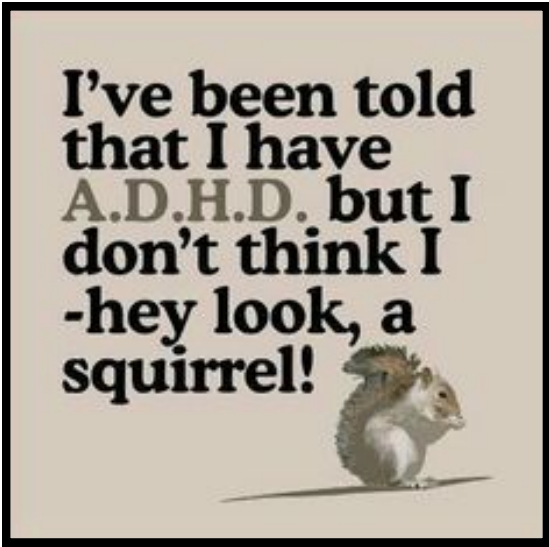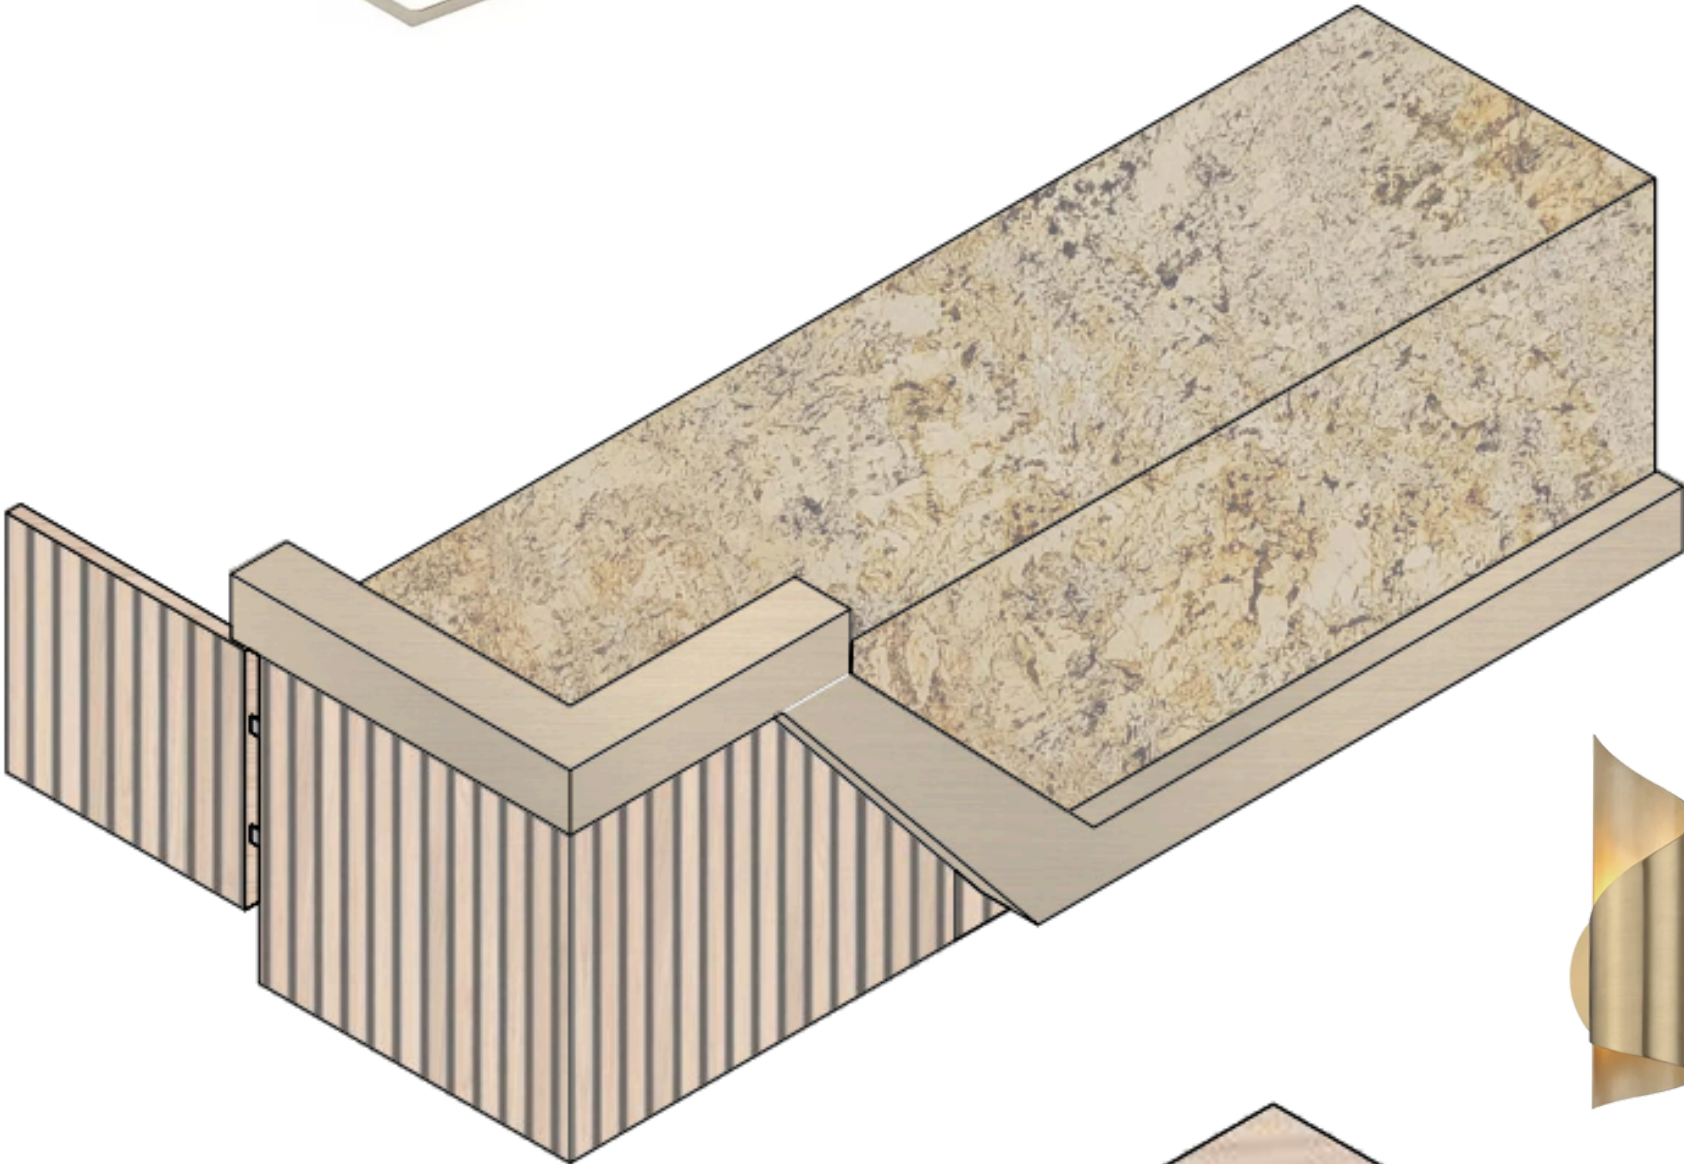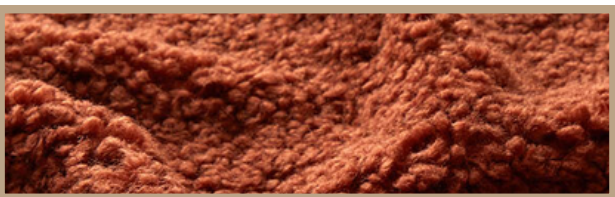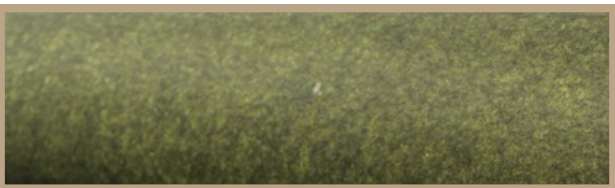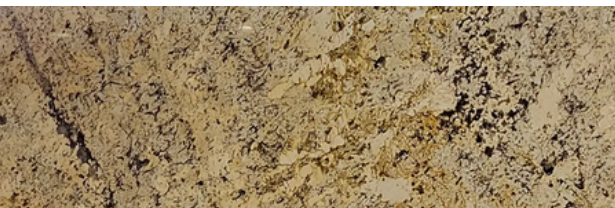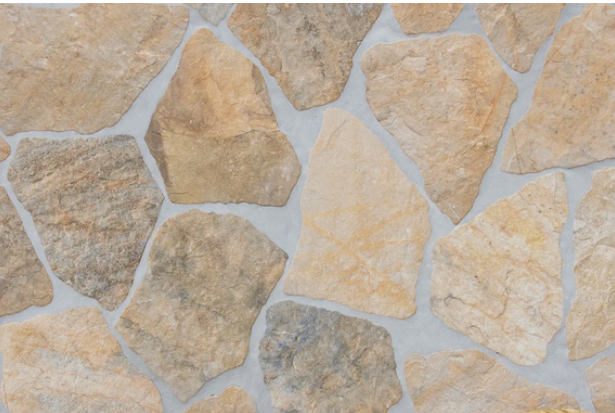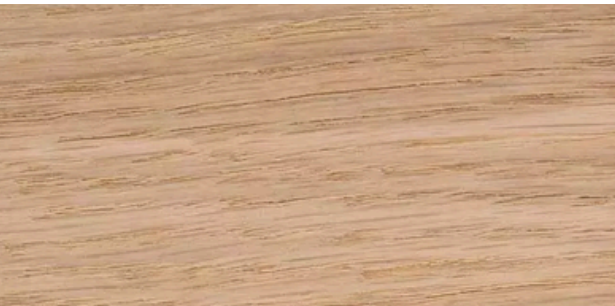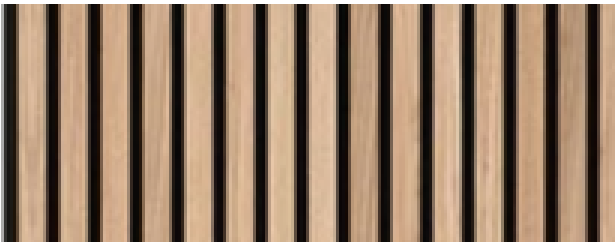


The Bedroom remodel.



THE
BEDROOM
REMODEL

We'll remodel Tamara's guestroom into a dual-purpose space for her and her musical 16-year-old son, Ezzy. The room will be calming and welcoming, with green and beige tones, including Ezzy's preferred mint green. Ezzy will have a cozy corner for playing guitar and reading, while Tamara's workspace will be peaceful and focused. The design will balance their needs, creating a harmonious environment for both.




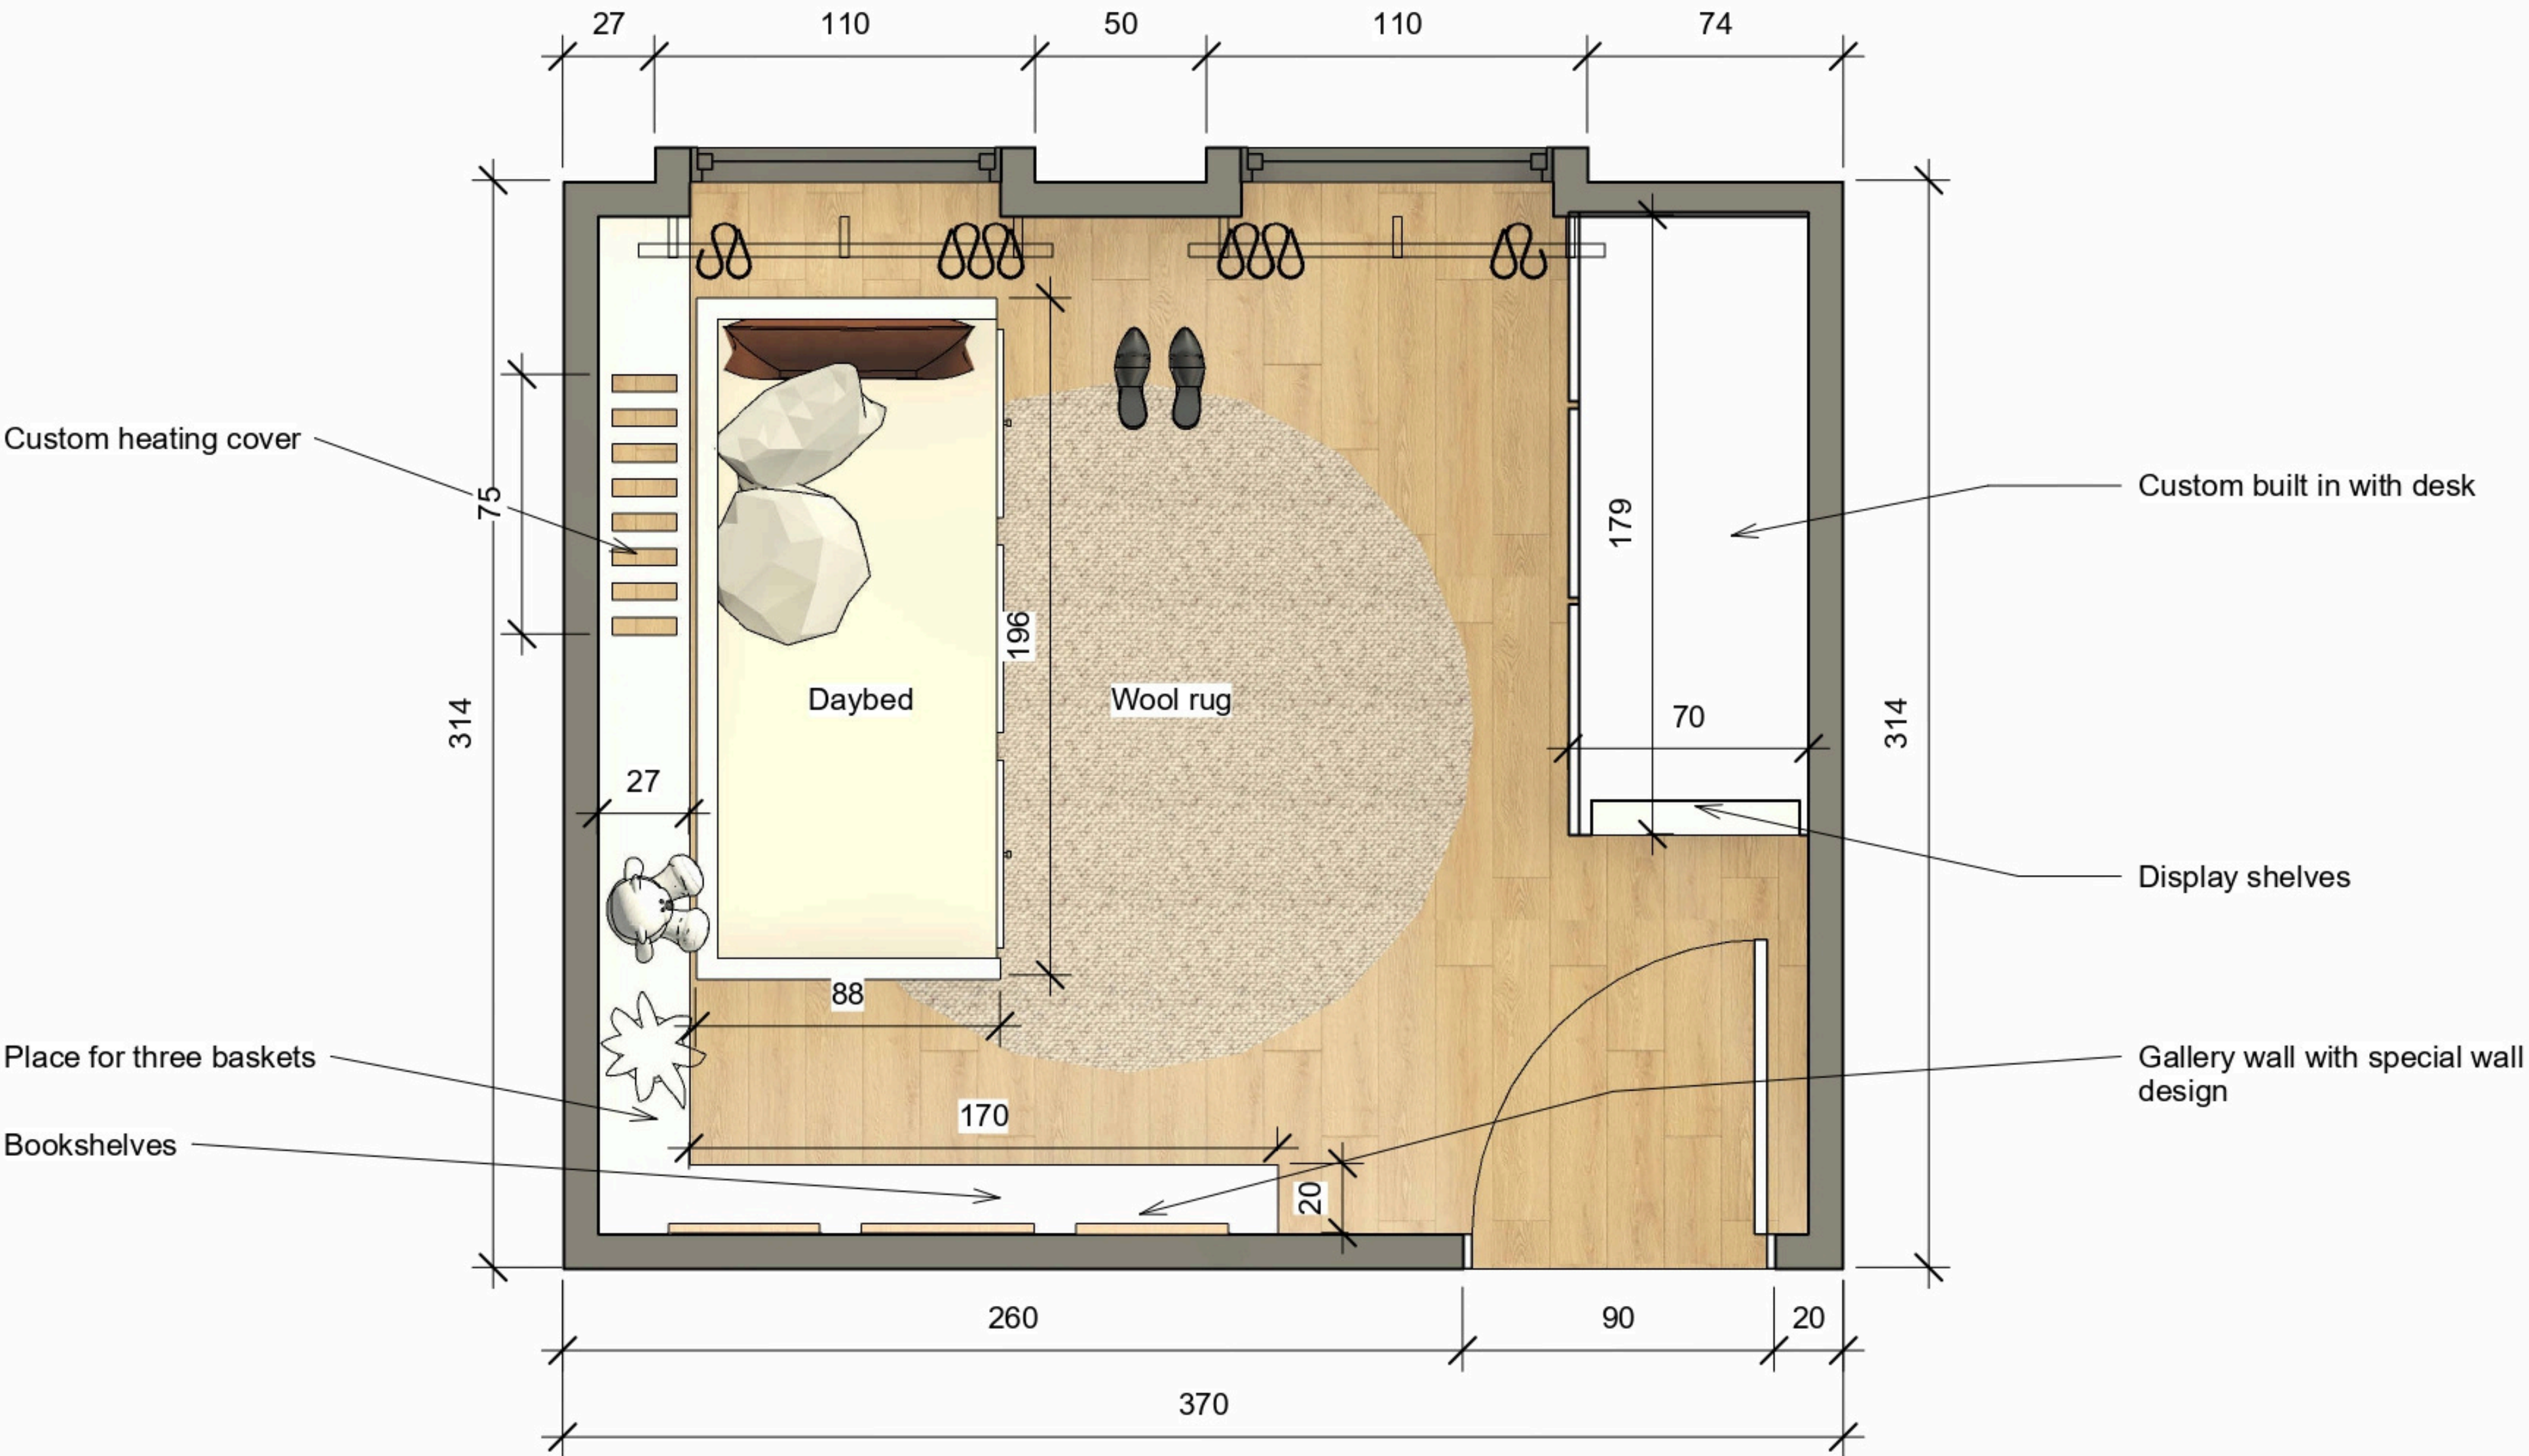





Hidden desk

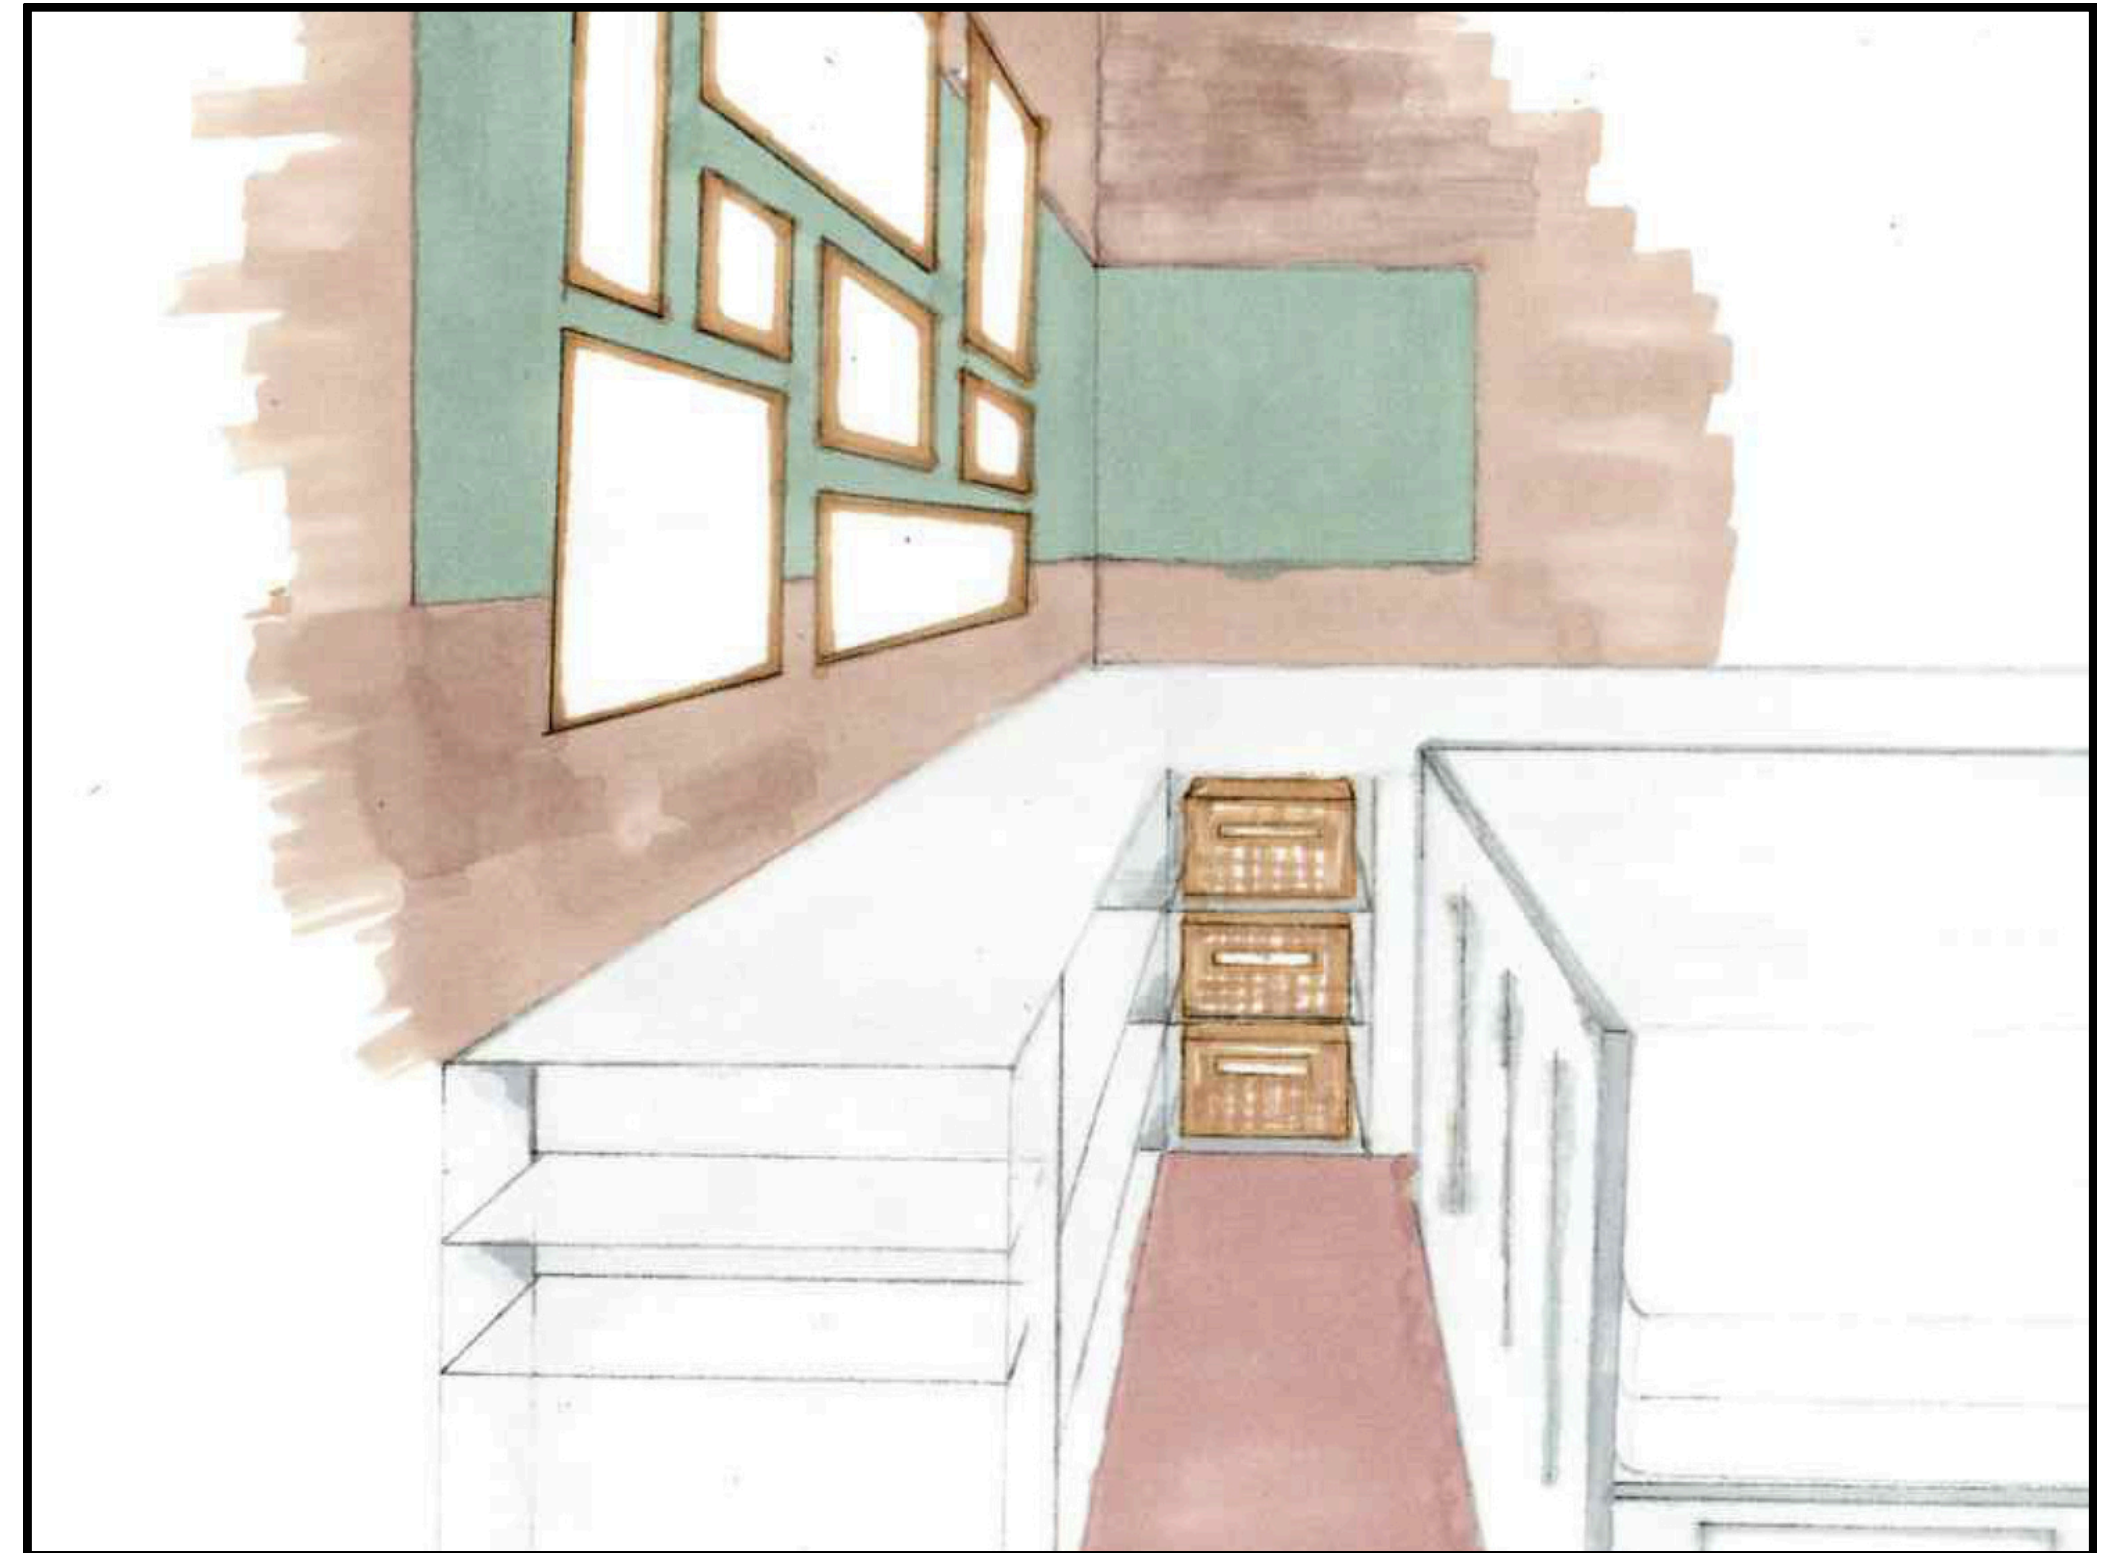


Custom heating cover/ bookcase




The Kitchen remodel.




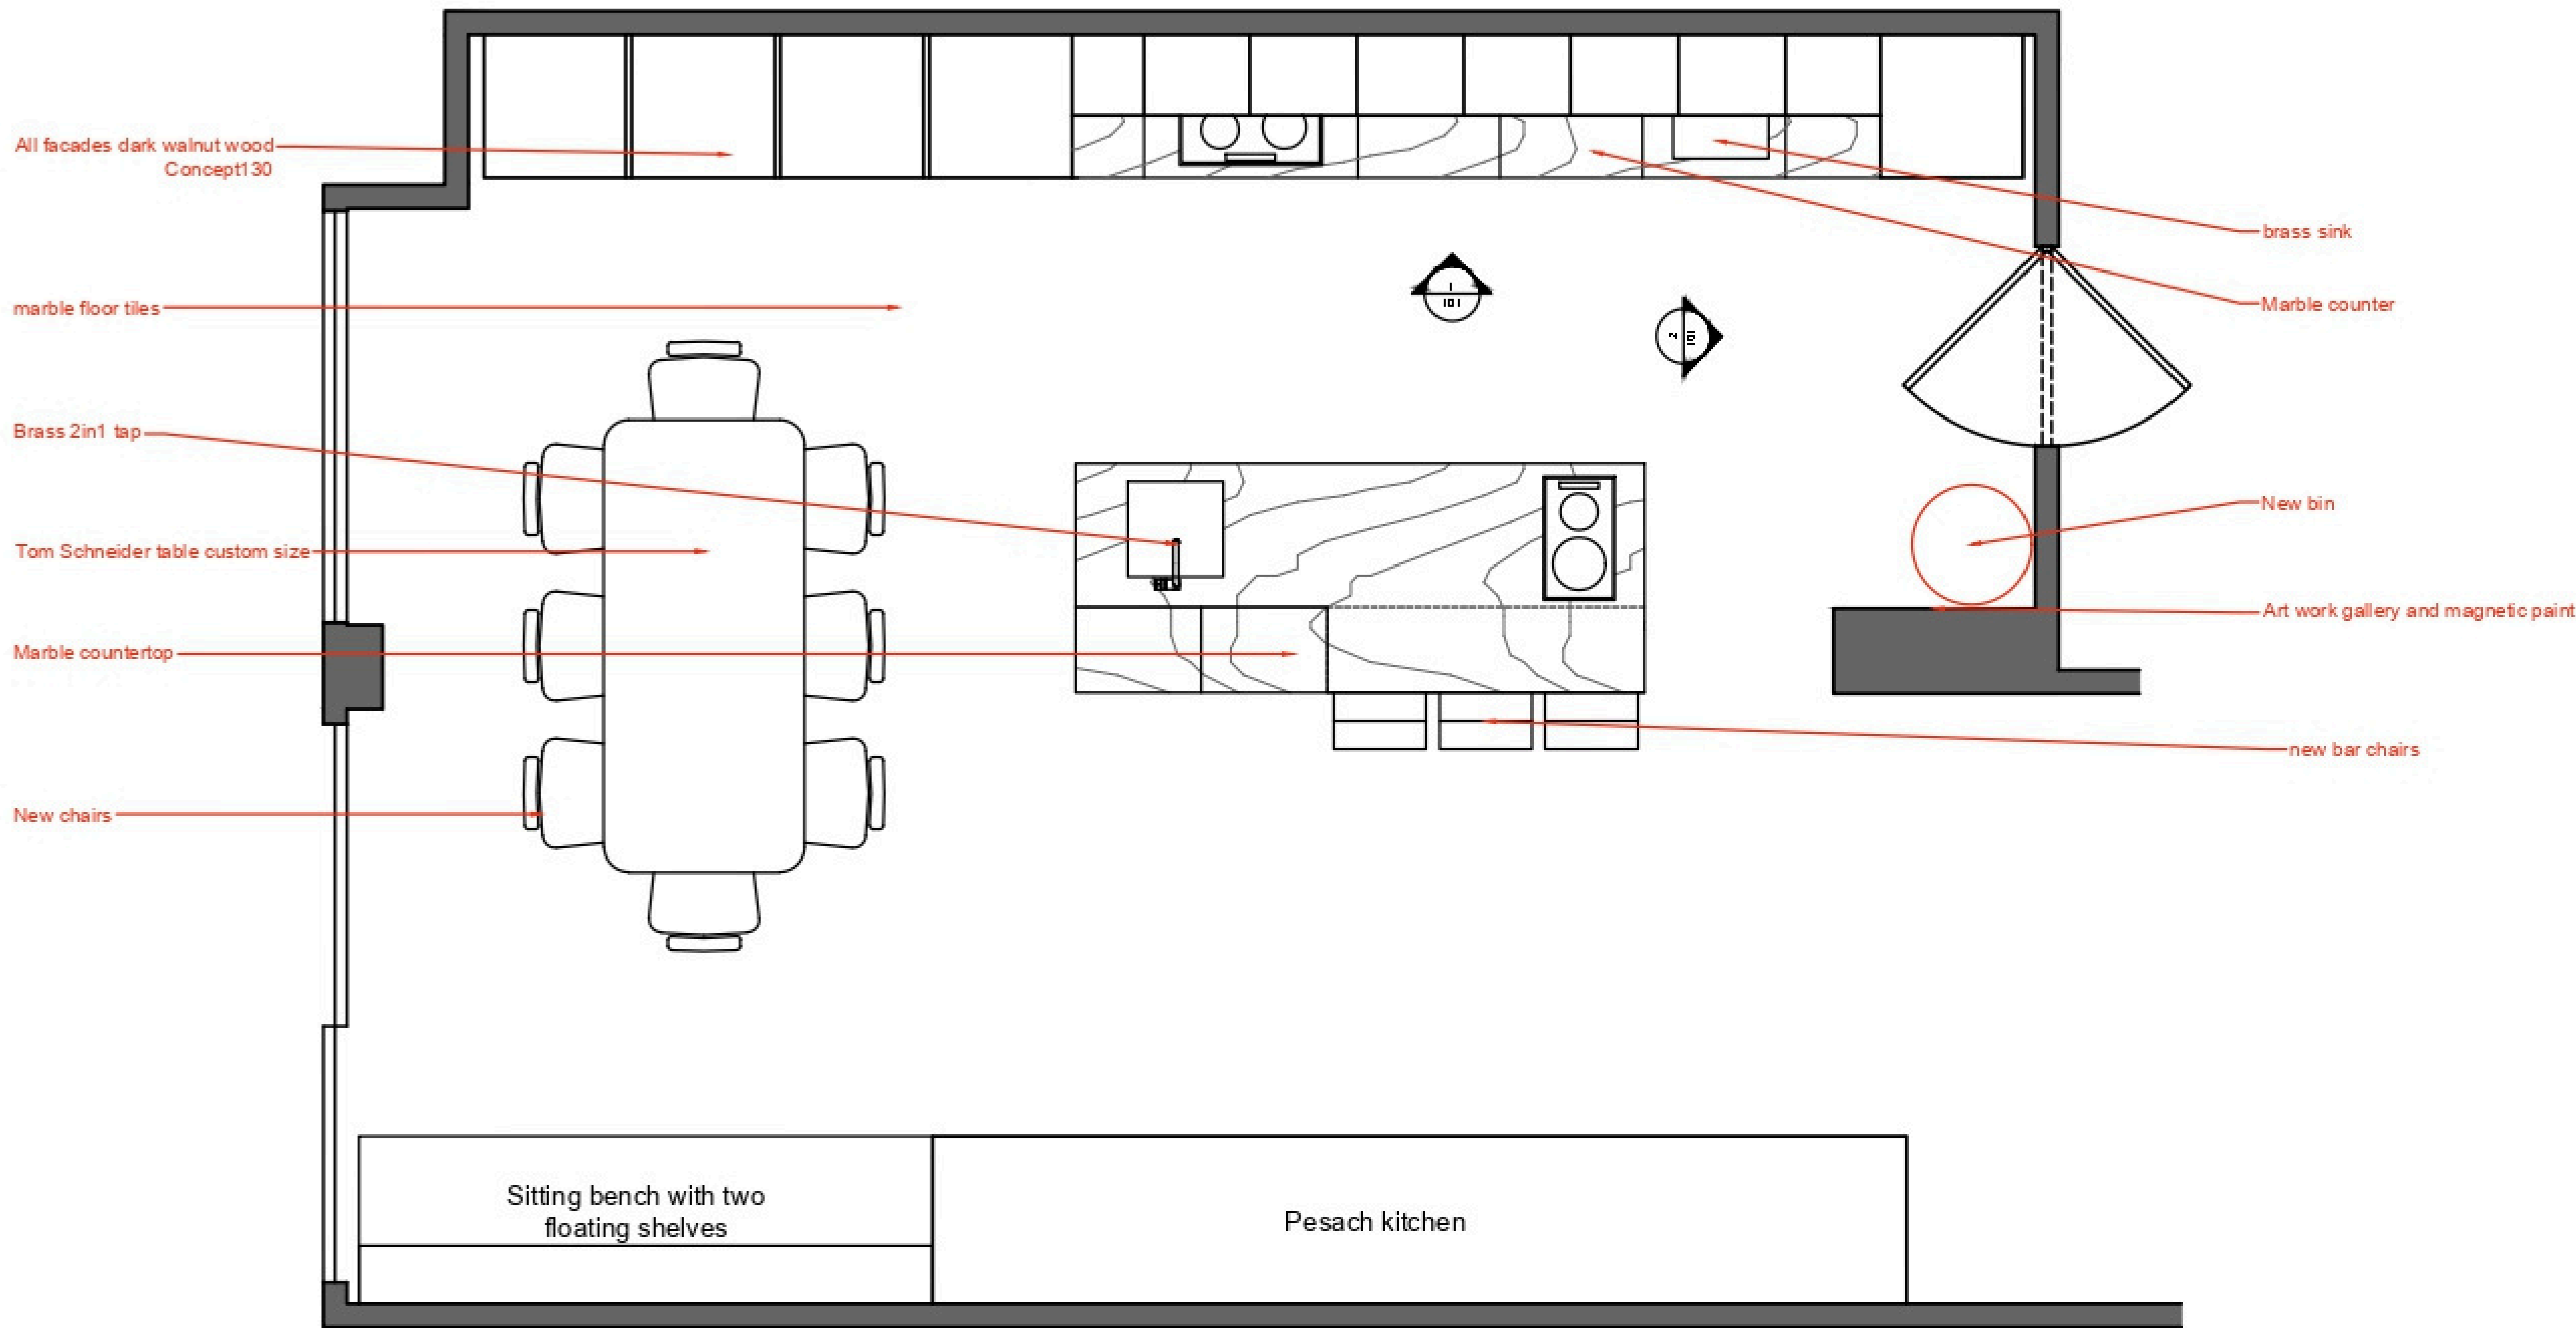

1 Floor Plan
Scale: 1:50

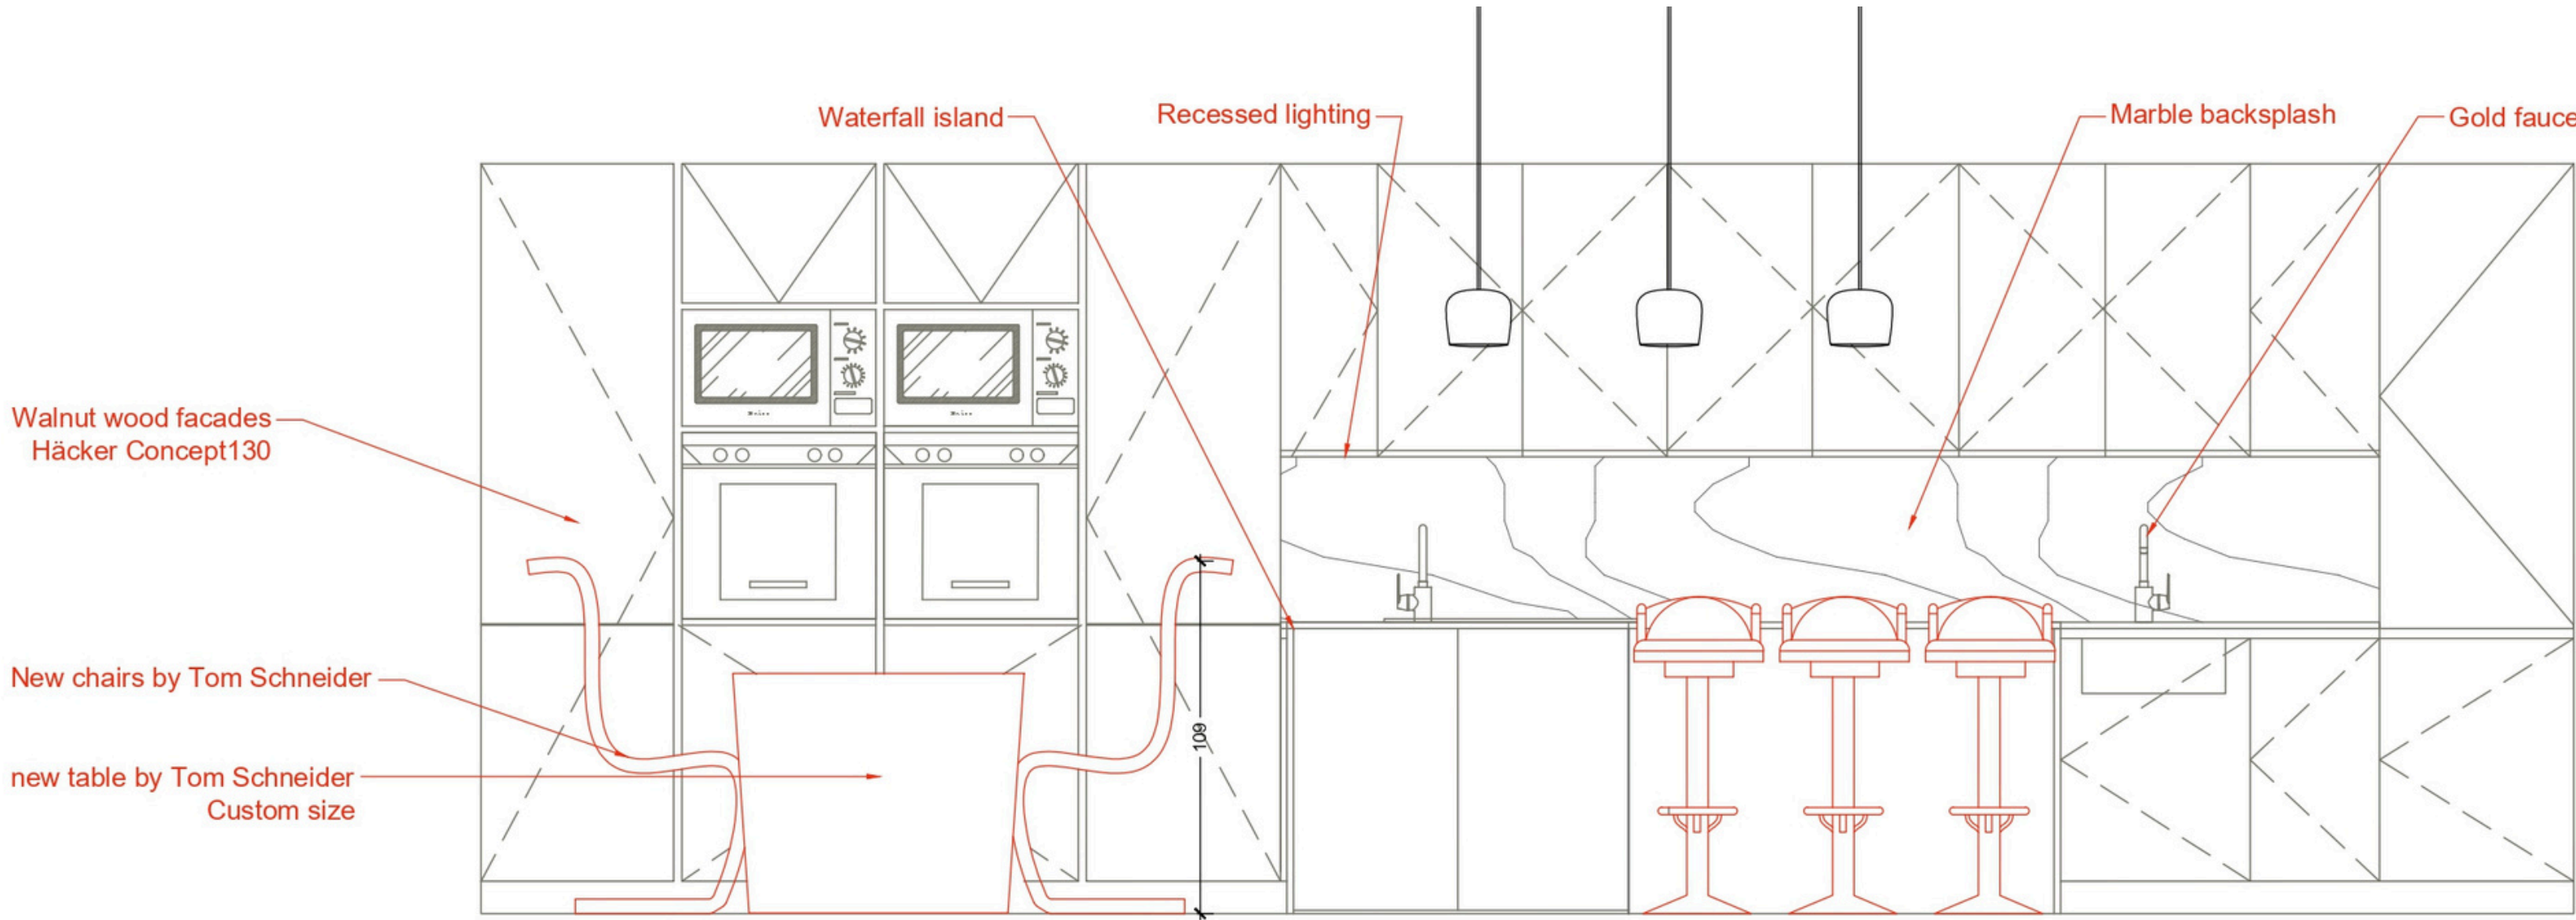

4 Update E1
Scale: 1:20

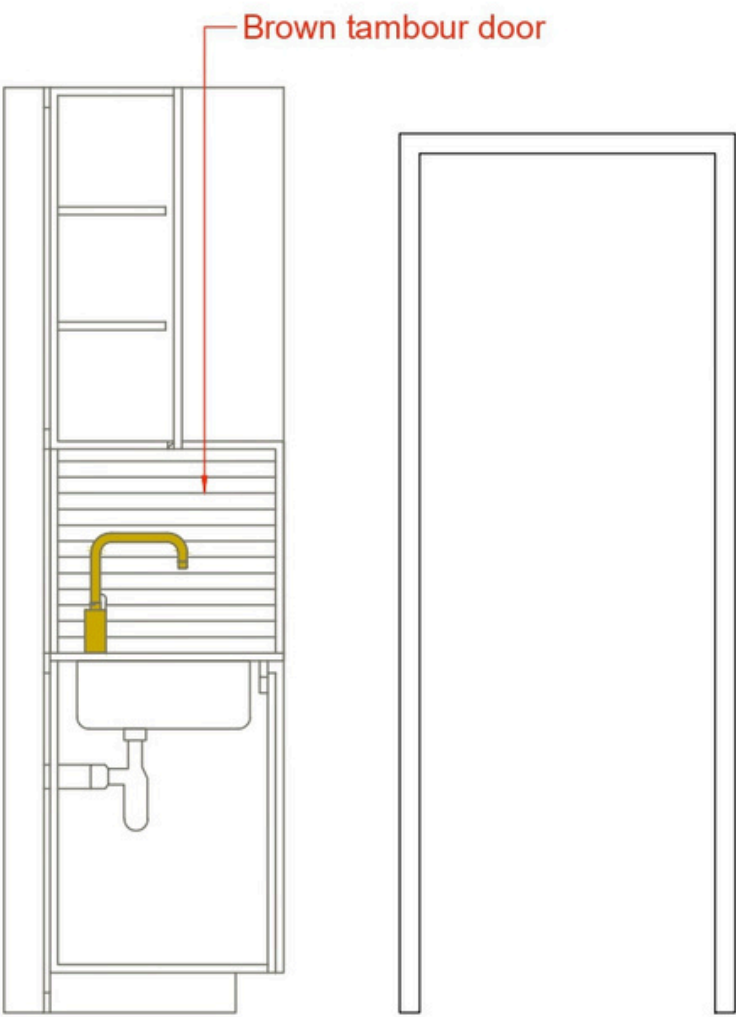

5 Update E2
Scale: 1:20





Linear wood hanging light for above the table



Pendant lights for above island




Brass sinks



Kitchen wall art

Brass faucets

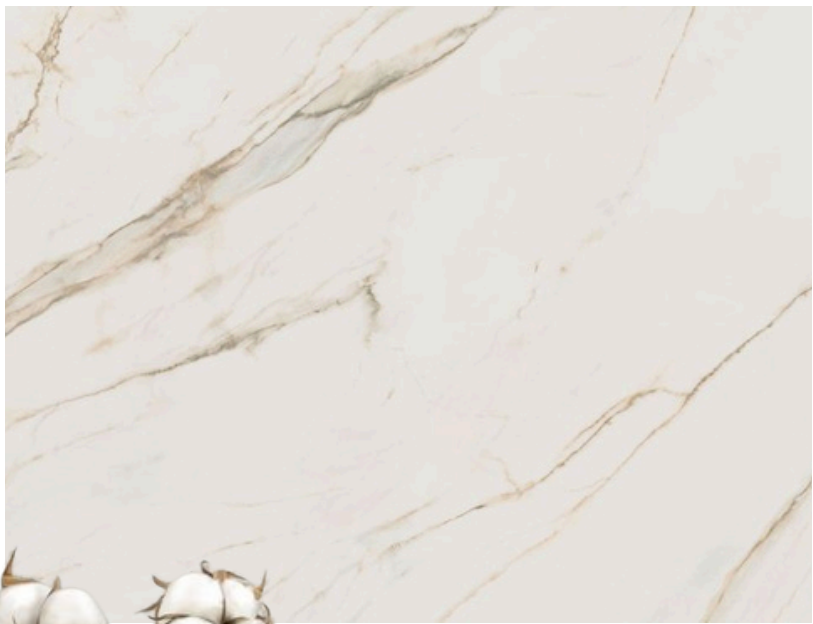

Marble countertop, waterfall feature and floor tiles



Walnut wood for all cupboard facades



Tom Schneider Curl dining table and chairs



3x bar stool customised matching upholstery as Tom Schneider chairs



Brabantia brass garbage can

Get in touch.

Shira Shafferman
Antwerp, Belgium

shira.shafferman@gmail.com

+32485379350